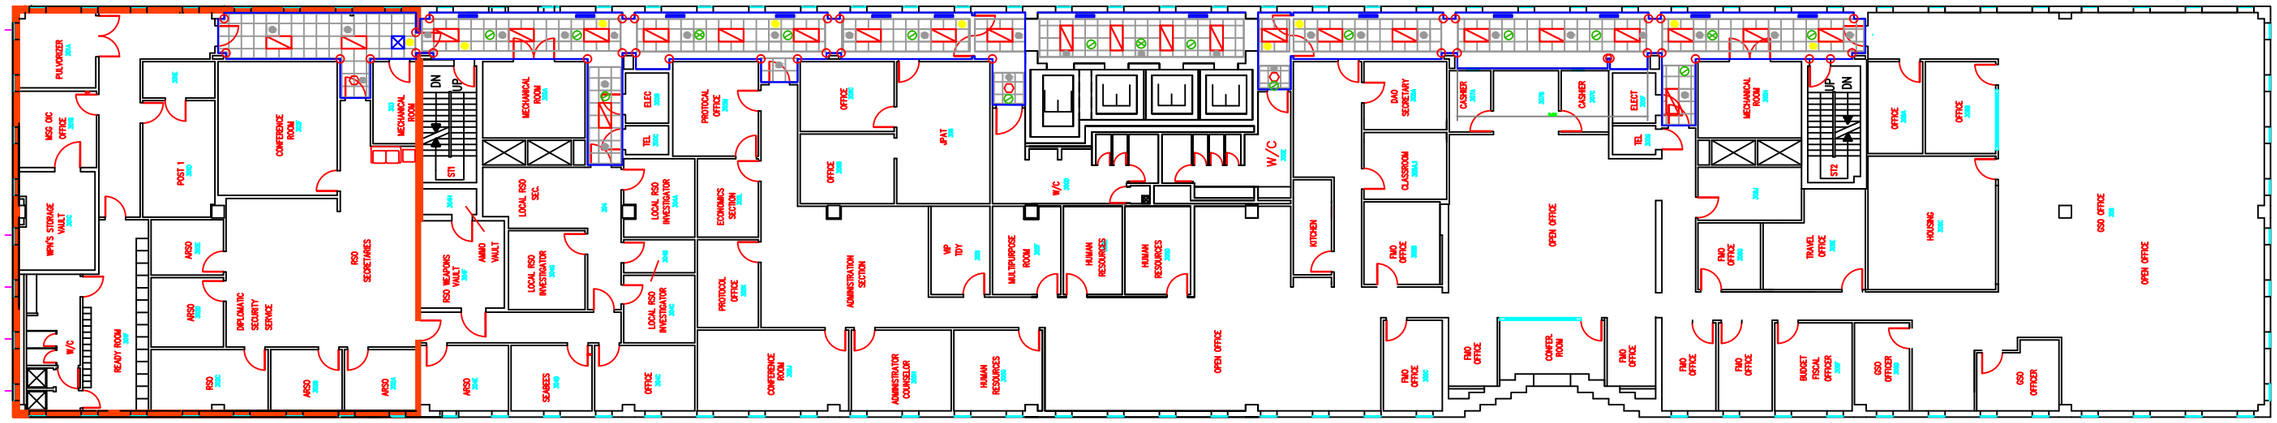

LEGEND

- PERIMETER TO BE PAINTED FINISH SUSPENDED CEILING
- 4' x2' FLUORESCENT FIXTURE LIGHT
- RECESSED DOWNLIGHTS
- LINEAR DIFFUSER
- 2' X 2' DIFFUSER
- 2' X 2' RETURN GRILLE
- 2" X 2" x 1/8" x 1.20 M/T ALUMINUM CORNER
- SPRINKLER HEADS
- SMOKE DETECTOR
- MOTION SENSOR
- EXIT SIGN

Embassy 3rd Floor