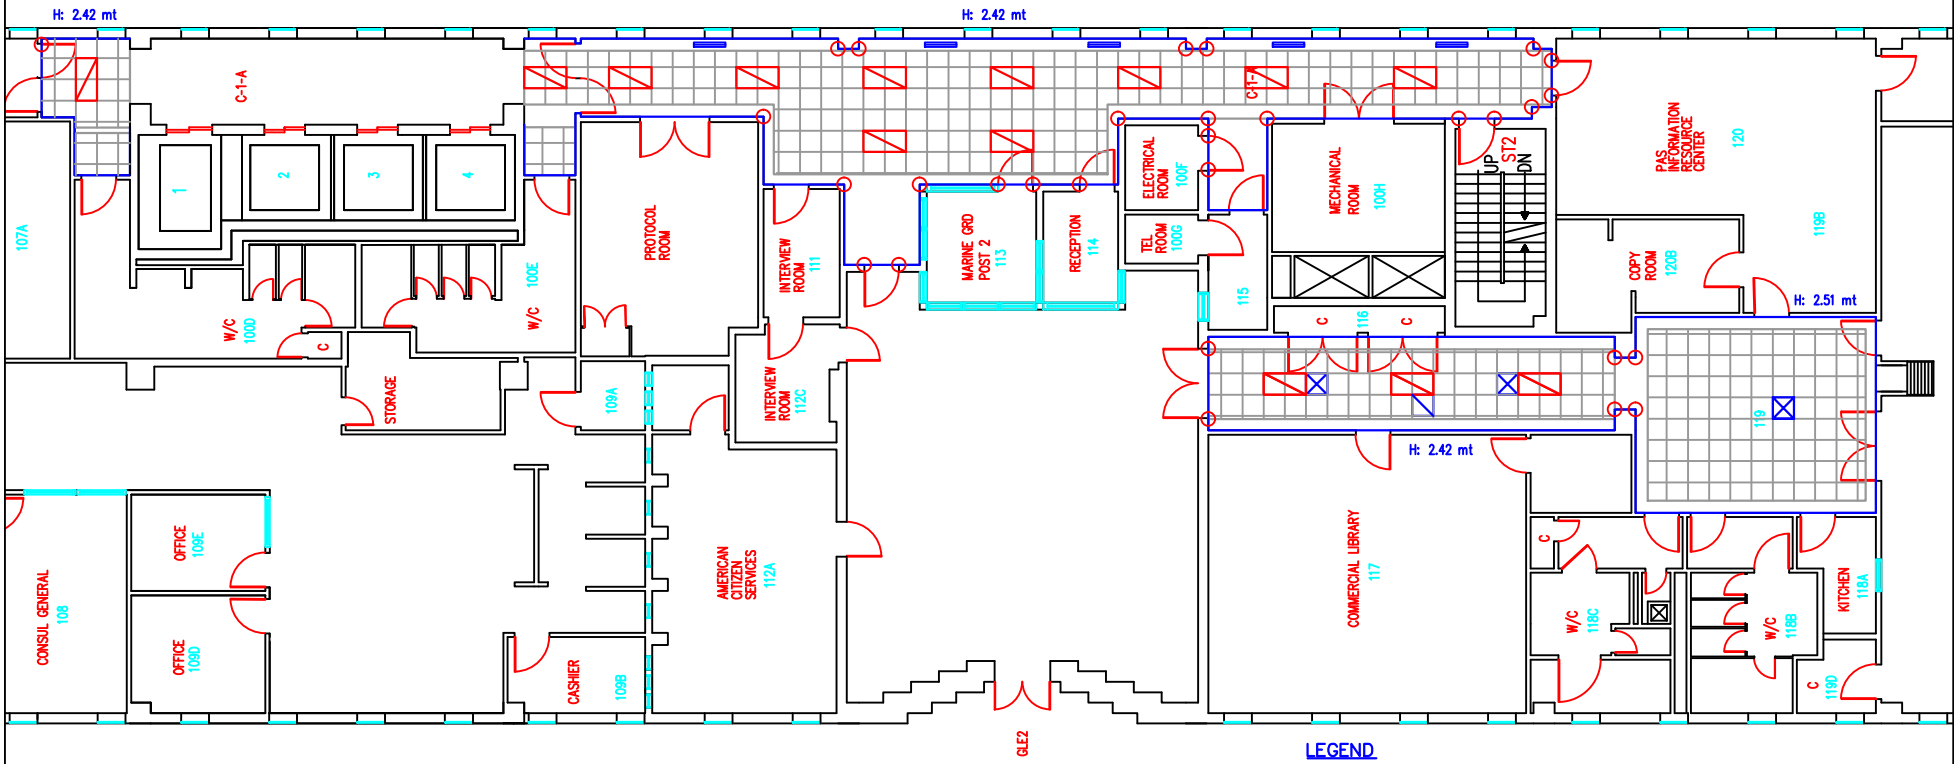

LEGEND

- PERIMETER TO BE PAINTED
- FINISH SUSPENDED CEILING
- FIXTURE LIGHT
- LINEAR DIFFUSER
- 2' X 2' DIFFUSER
- 2' X 2' RETURN GRILLE
- 2" X 2" x 1/8" x 1.20 MT ALUMINUM CORNER

BASEMENT & GROUND LEVEL PAINTING & FINISH CEILING WORKS	A2
GROUND LEVEL PLAN	
DATE: JUNE/2013	DONE: EDUARDO RAMIREZ
SCALE: N/A	REV: 0