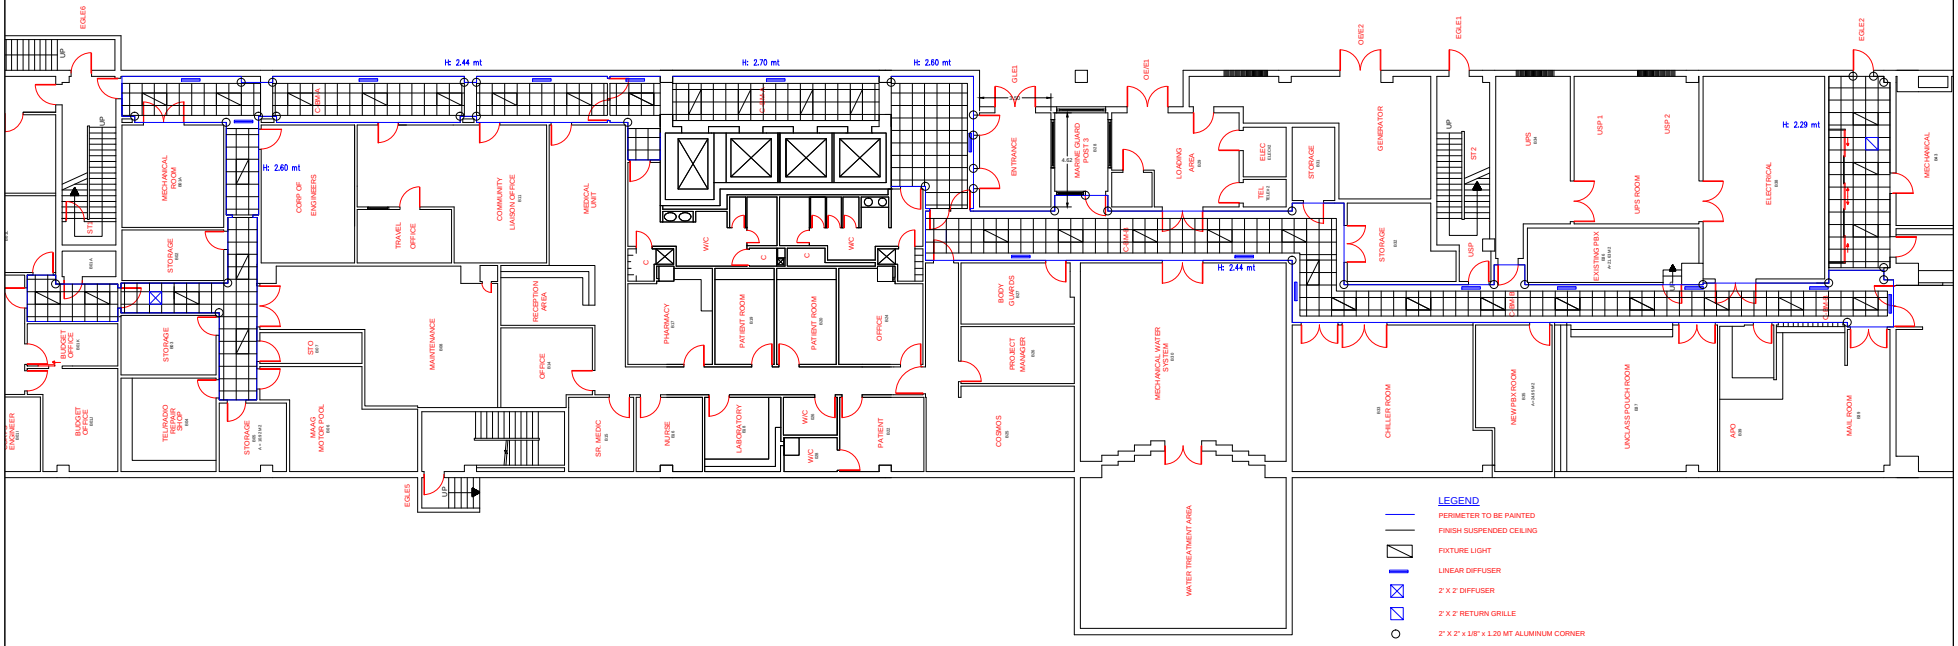

BASEMENT & GROUND LEVEL PAINTING & FINISH CEILING WORKS	A1
BASEMENT PLAN	
DATE: JUNE/2013	DONE: EDUARDO RAMIREZ
SCALE: N/A	REV: 0