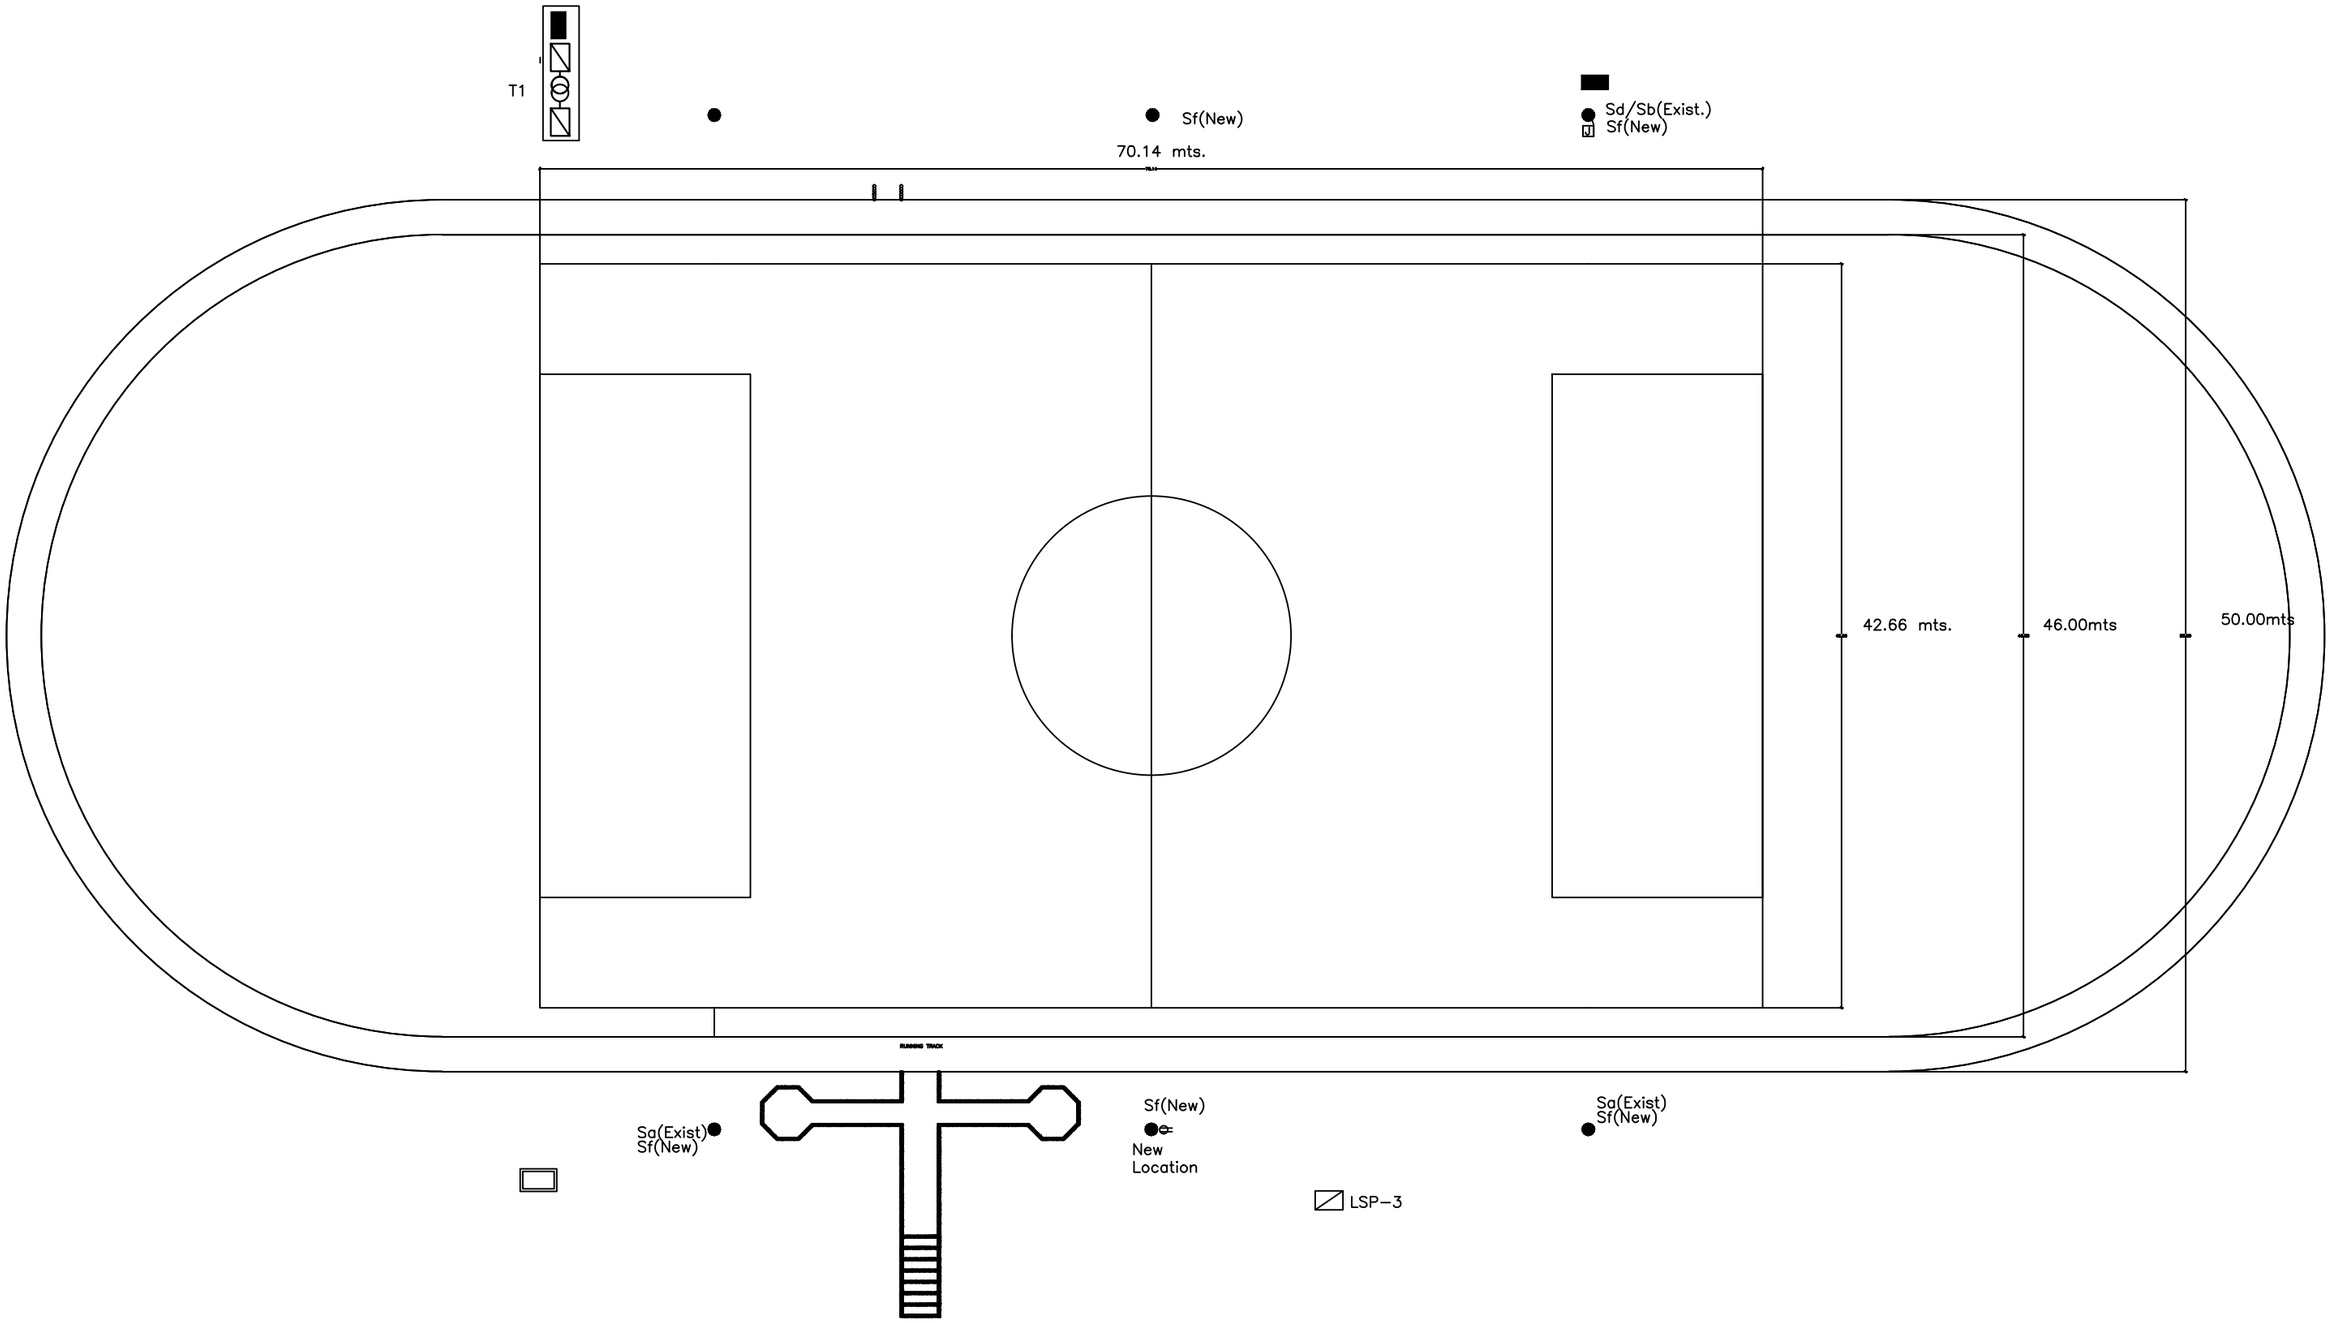
T1
Sf(New)
70.14 mts.
Sd/Sb(Exist.)
Sf(New)
42.66 mts.
46.00mts
50.00mts
RUNNING TRACK
Sa(Exist)
Sf(New)
Sf(New)
New
Location
Sa(Exist)
Sf(New)
LSP-3