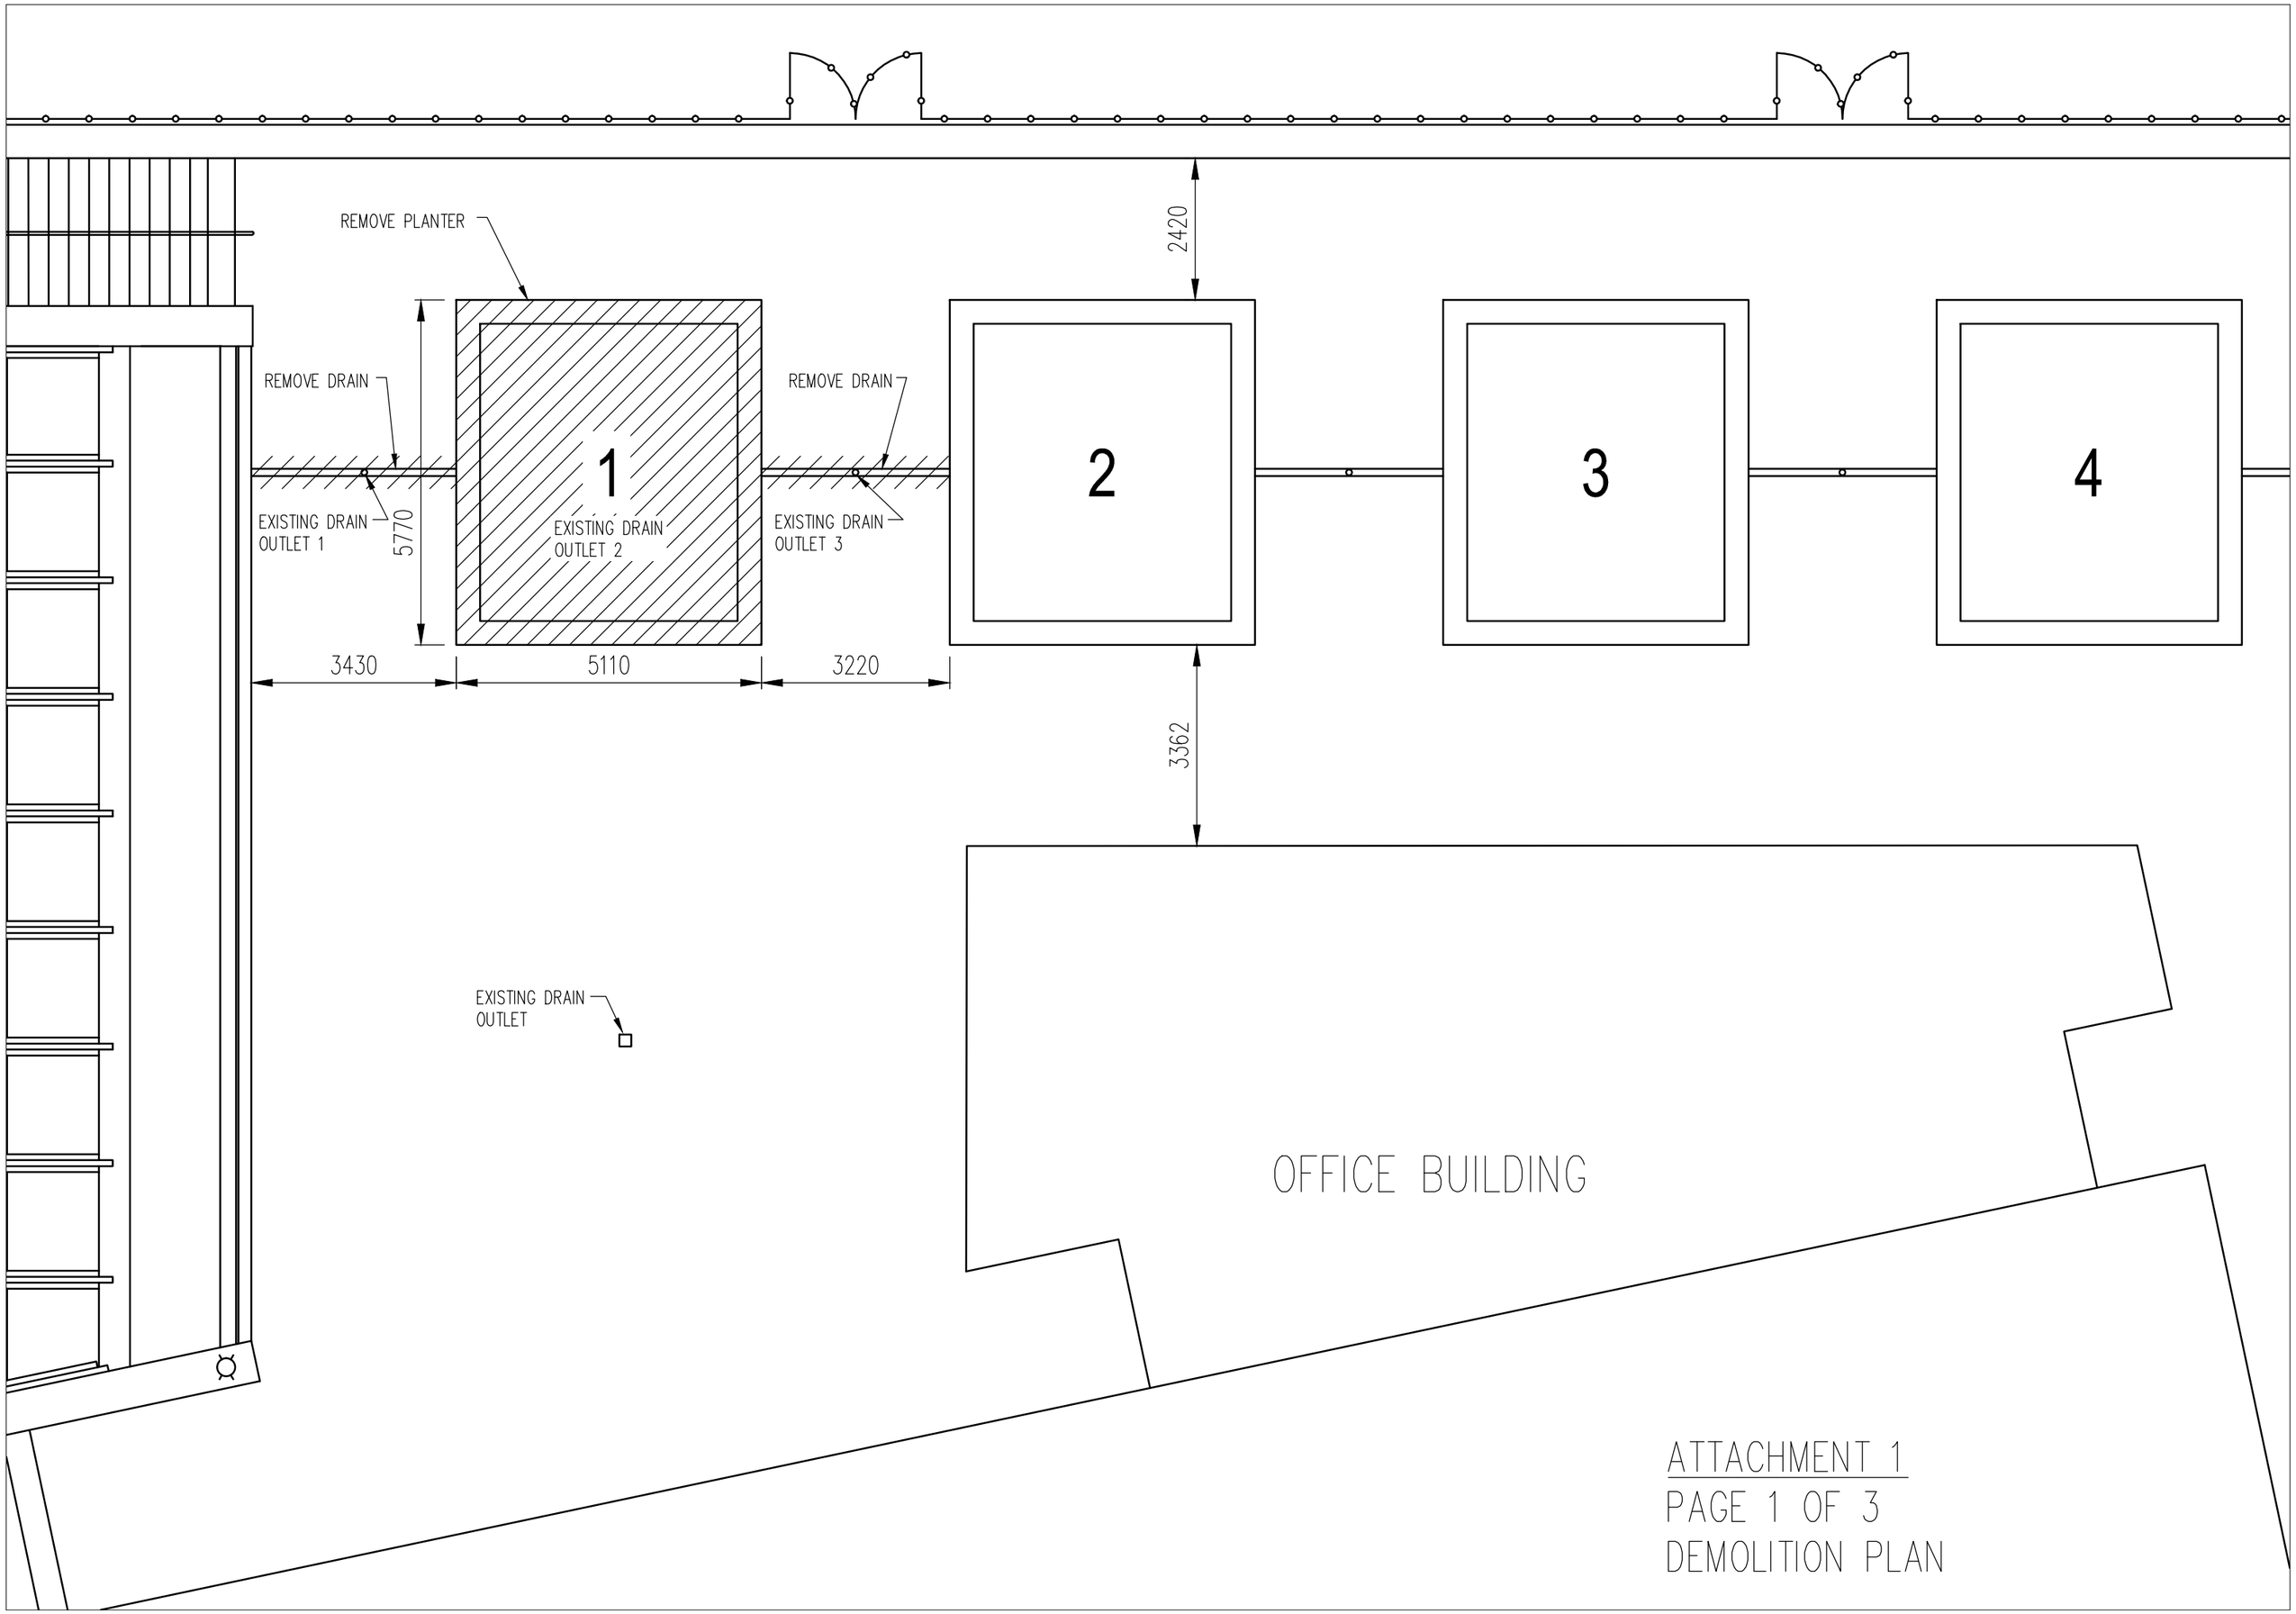

ATTACHMENT 1
PAGE 1 OF 3
DEMOLITION PLAN

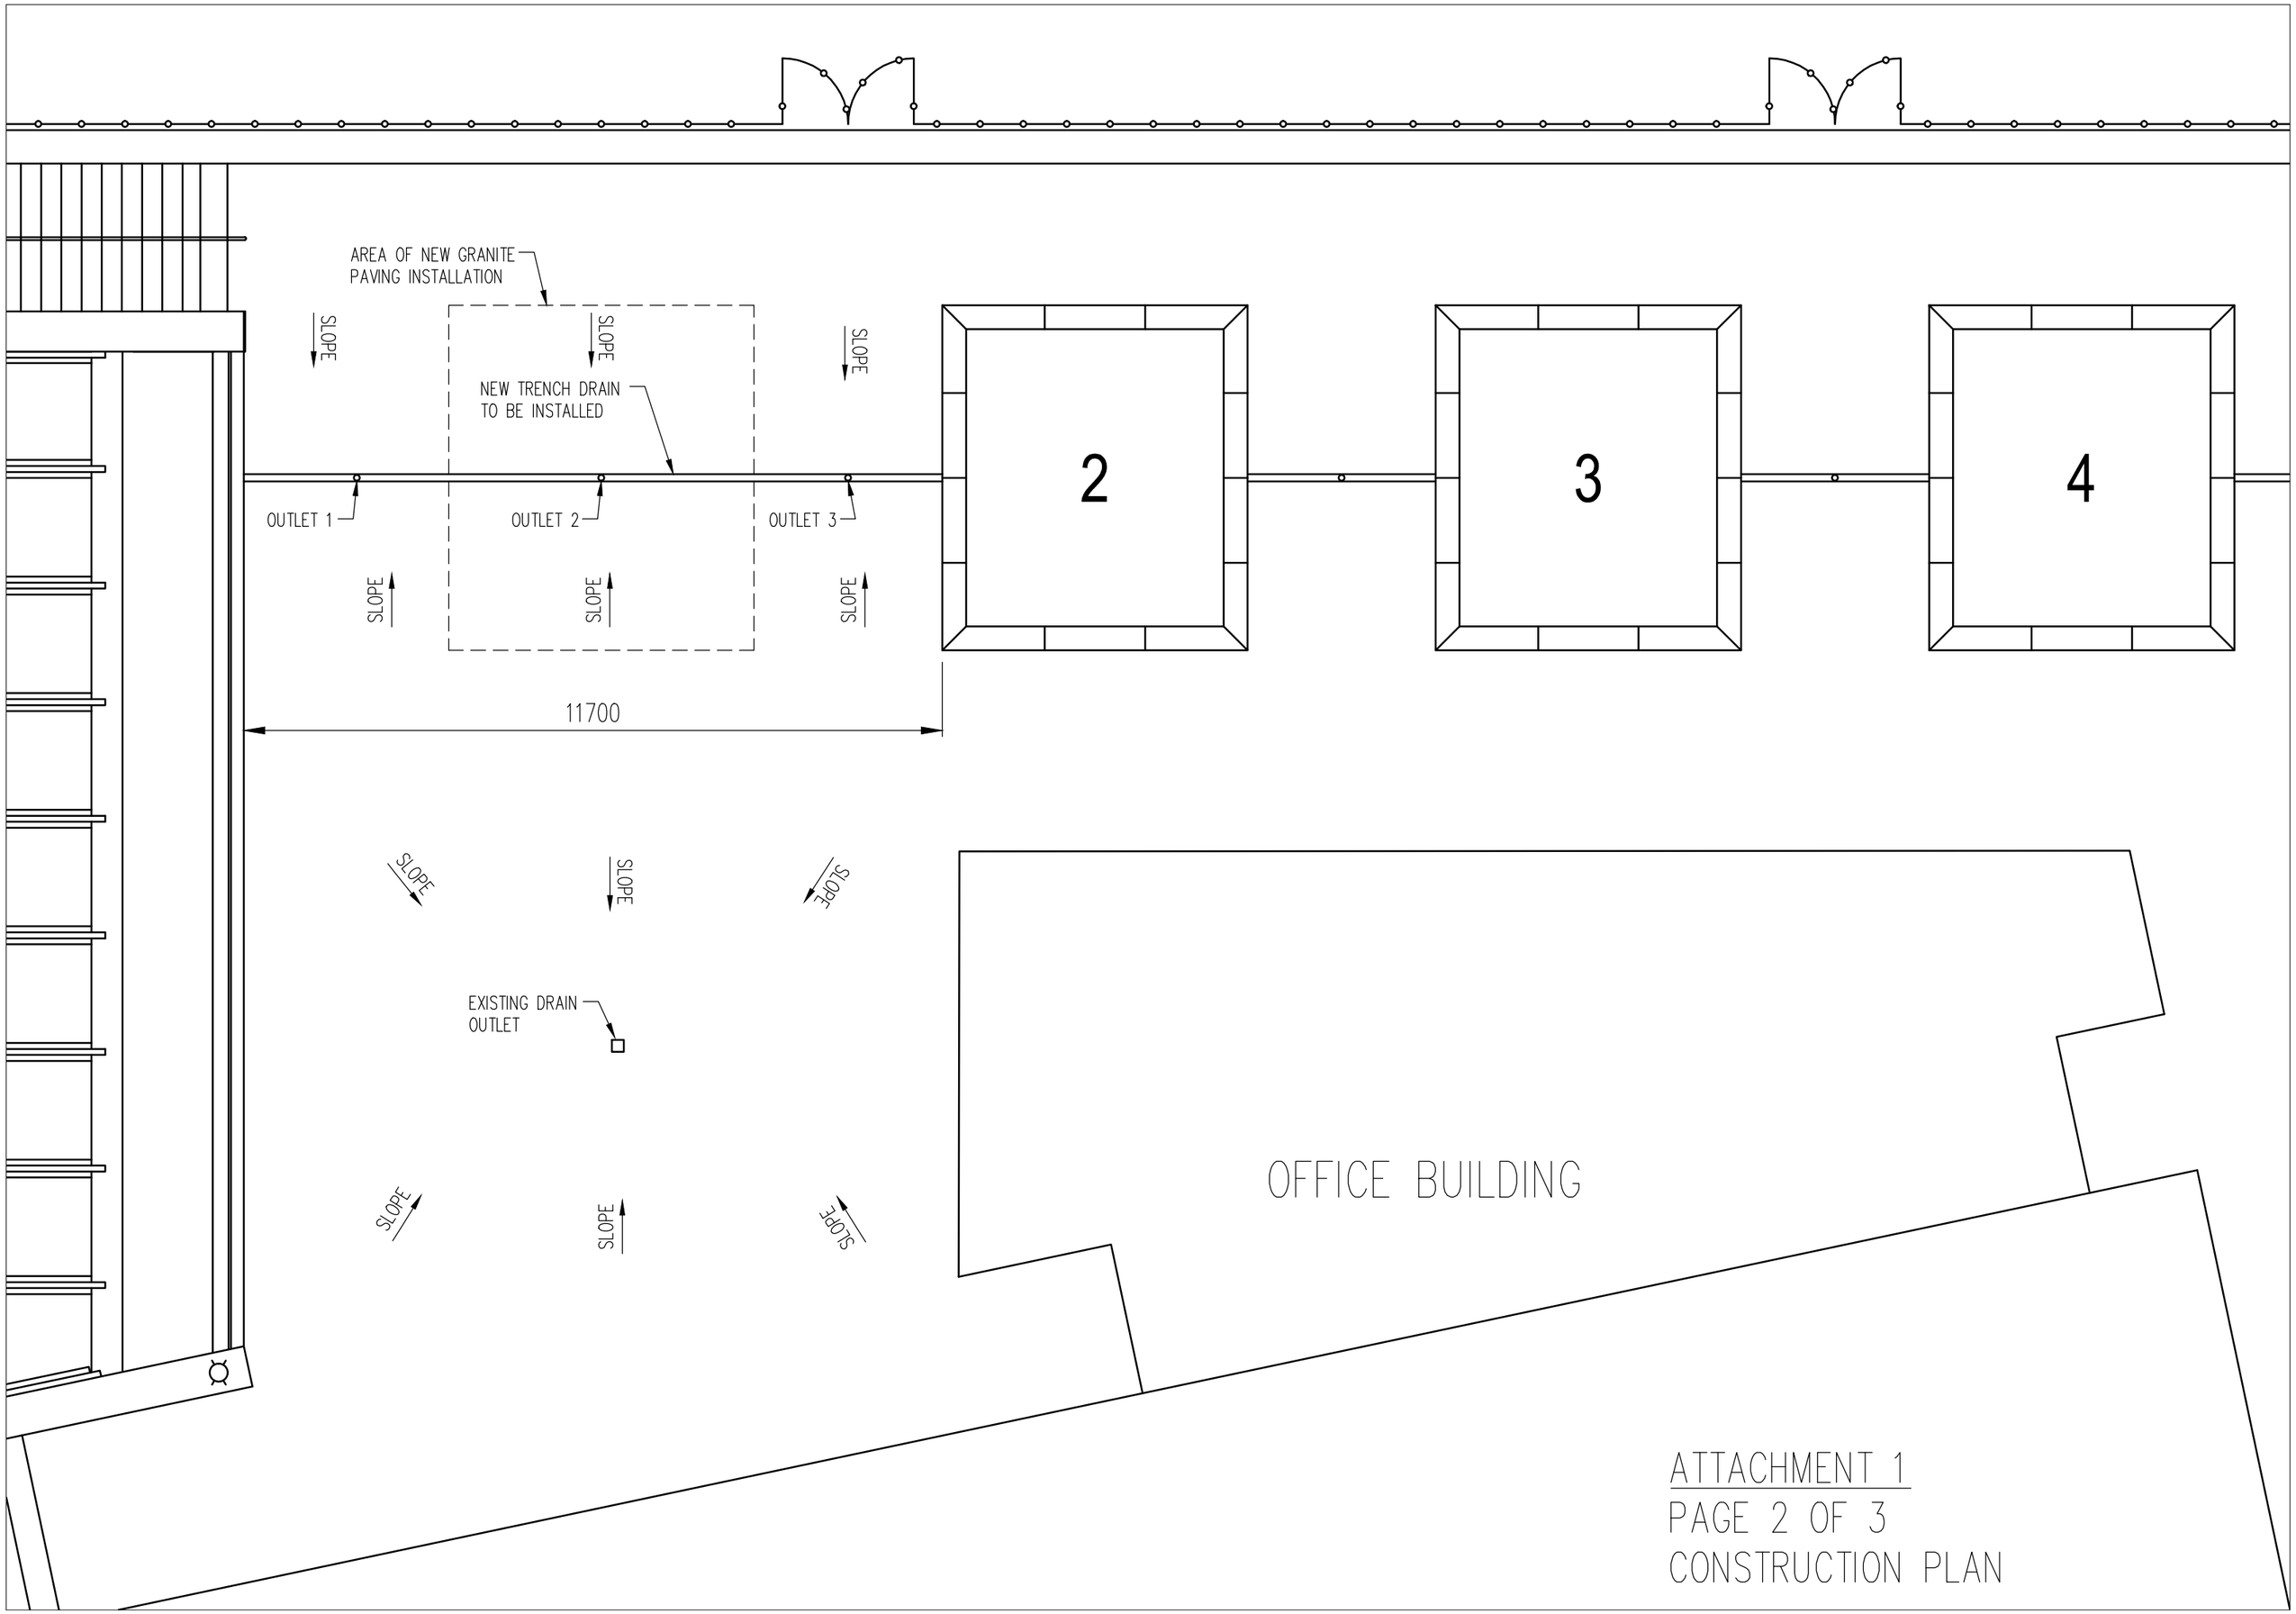

ATTACHMENT 1
PAGE 2 OF 3
CONSTRUCTION PLAN

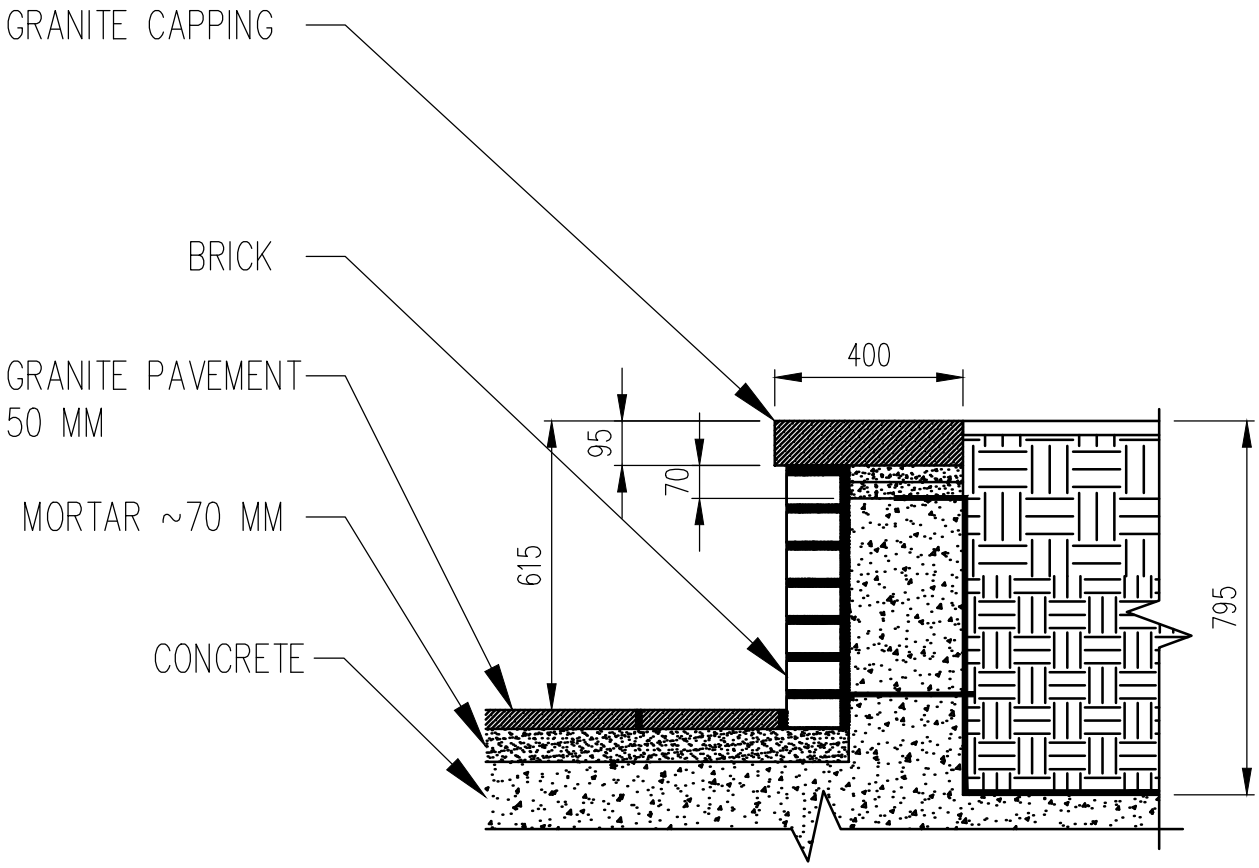

ATTACHMENT 1
PAGE 3 OF 3
PLANTER CROSS-SECTION