REVISIONS

R	DATE	DESCRIPTION
A	14/06/2007	Issued for Info to client
B	09/11/2007	D105 added; FHR positions indicated
C	12/11/2007	Replace OPAC between shelving units A20 & A21 with desk
D	03/04/2008	Staff kitchen updated; furniture added
E	04/07/2008	Staff kitchen updated; desks updated
F	14/07/2008	Shelving names added (library)
G	04/09/2008	OPAC positions indicated
H	29/01/2009	ROOM NAMES AMENDED

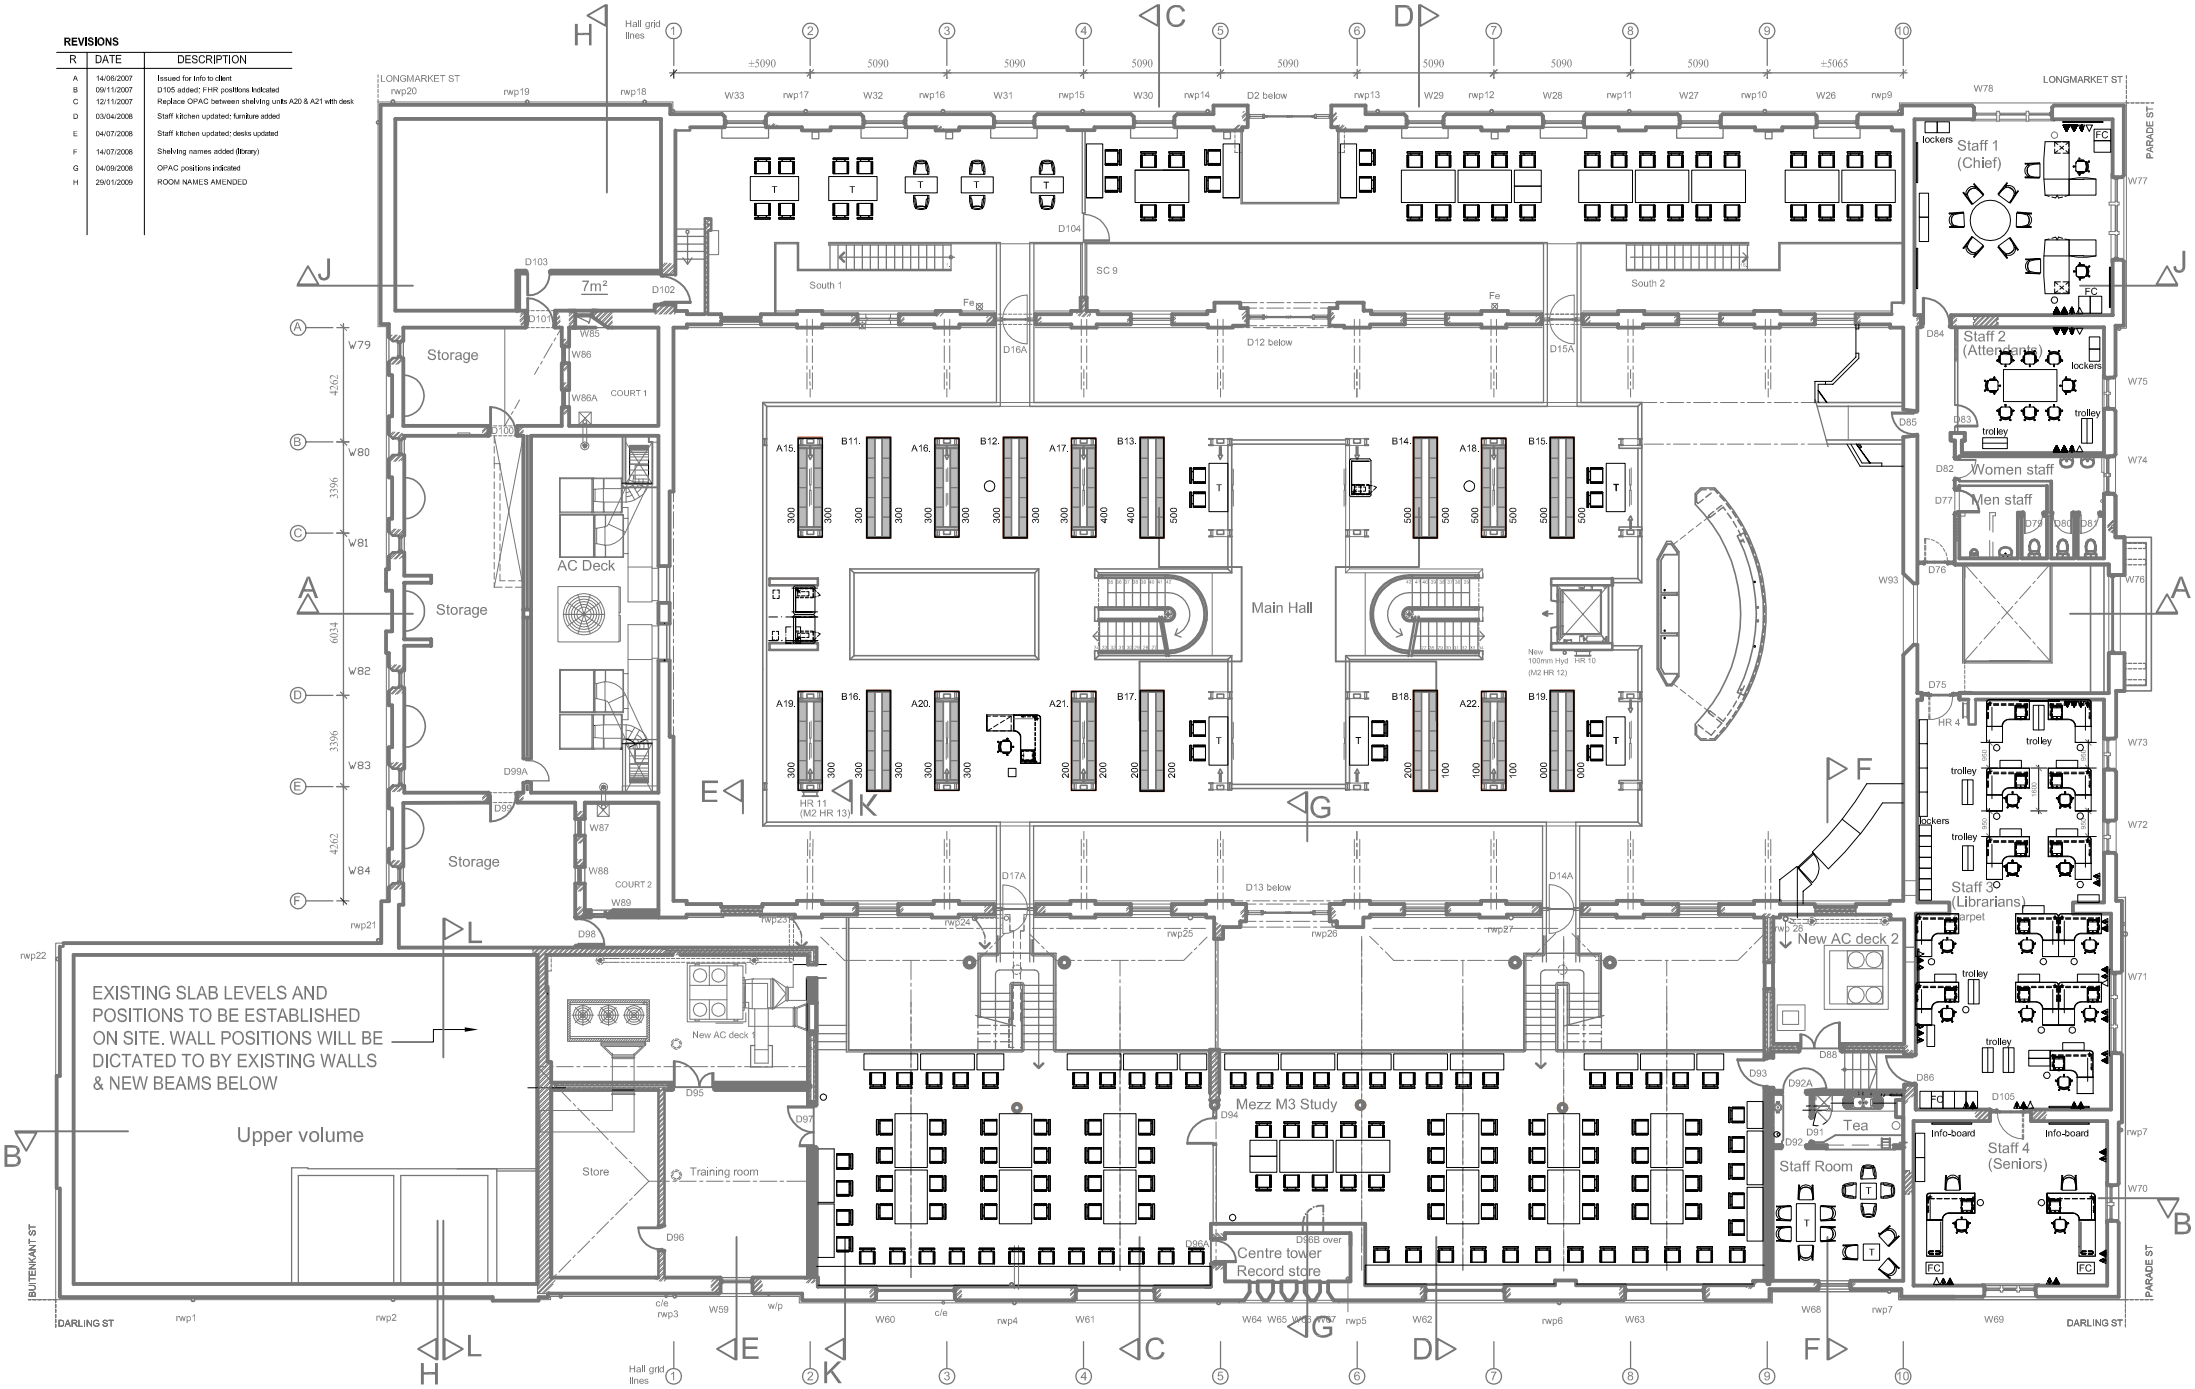

RENNIE SCURR ADENDORFF ARCHITECTS cc dk 90/0671/23
15 New Church Street, Cape Town, 8001
P O Box 16390 Vlaeberg 8018
Tel (021) 423 0328 : Fax (021) 424 9396
e-mail : cape@archrsa.com web site : www.archrsa.com

DRAWING: **SHELVING LOCATION: MEZZANINE 1**

PROJECT: DRILL HALL: CONVERSION TO LIBRARY: PHASE 2

CLIENT: CITY OF CAPE TOWN

PROJECT NO.	DRAWING	REV
0707	04/1602	H

DRAWN	DATE	SCALE
ES/AMC	29/01/09	1:200 @ A3 1:100 @ A1