REVISIONS

R.	DATE	DESCRIPTION
A	14/06/2007	Issued for Info to client
B	09/11/2007	Type C relocated and made into 4 module units E1 & E2 East gable reduced to mtss SC1 and SC2 E5 display cabinet sketched longer Art desk re-orientated Issue desk re-shaped
C	12/11/2007	OPAC added to Art section.
D	03/04/2008	furniture added; joinery added
E	11/04/2008	E5 amended: now E5a; modules added to F2,7 & 12 as well as F13; seat indicated
	01/05/2008	Issued
F	15/05/2008	Add 2 modules to F12 (Parade St) ; add 2 X Type C units, C15a &C16a to Main Hall ; add name to D5d at Door D18
G	10/06/2008	Art area redone; mags moved to Foyer 1; newspaper to Lobby; mags to Art & Music
H	18/06/2008	Music area rearranged
J	19/06/2008	added notes furniture updated
K	04/07/2008	dropped in PC stands in main hall; updated desks; shelving unit K5 amended, add omitted K unit to wall perpendicular to K4
	07/07/2008	dropped in desk at security station
L	14/07/2008	SHELVING NAMES ADDED (LIBRARY)
M	04/09/2008	OPAC positions indicated
N	29/01/2009	ROOM NAMES AMENDED

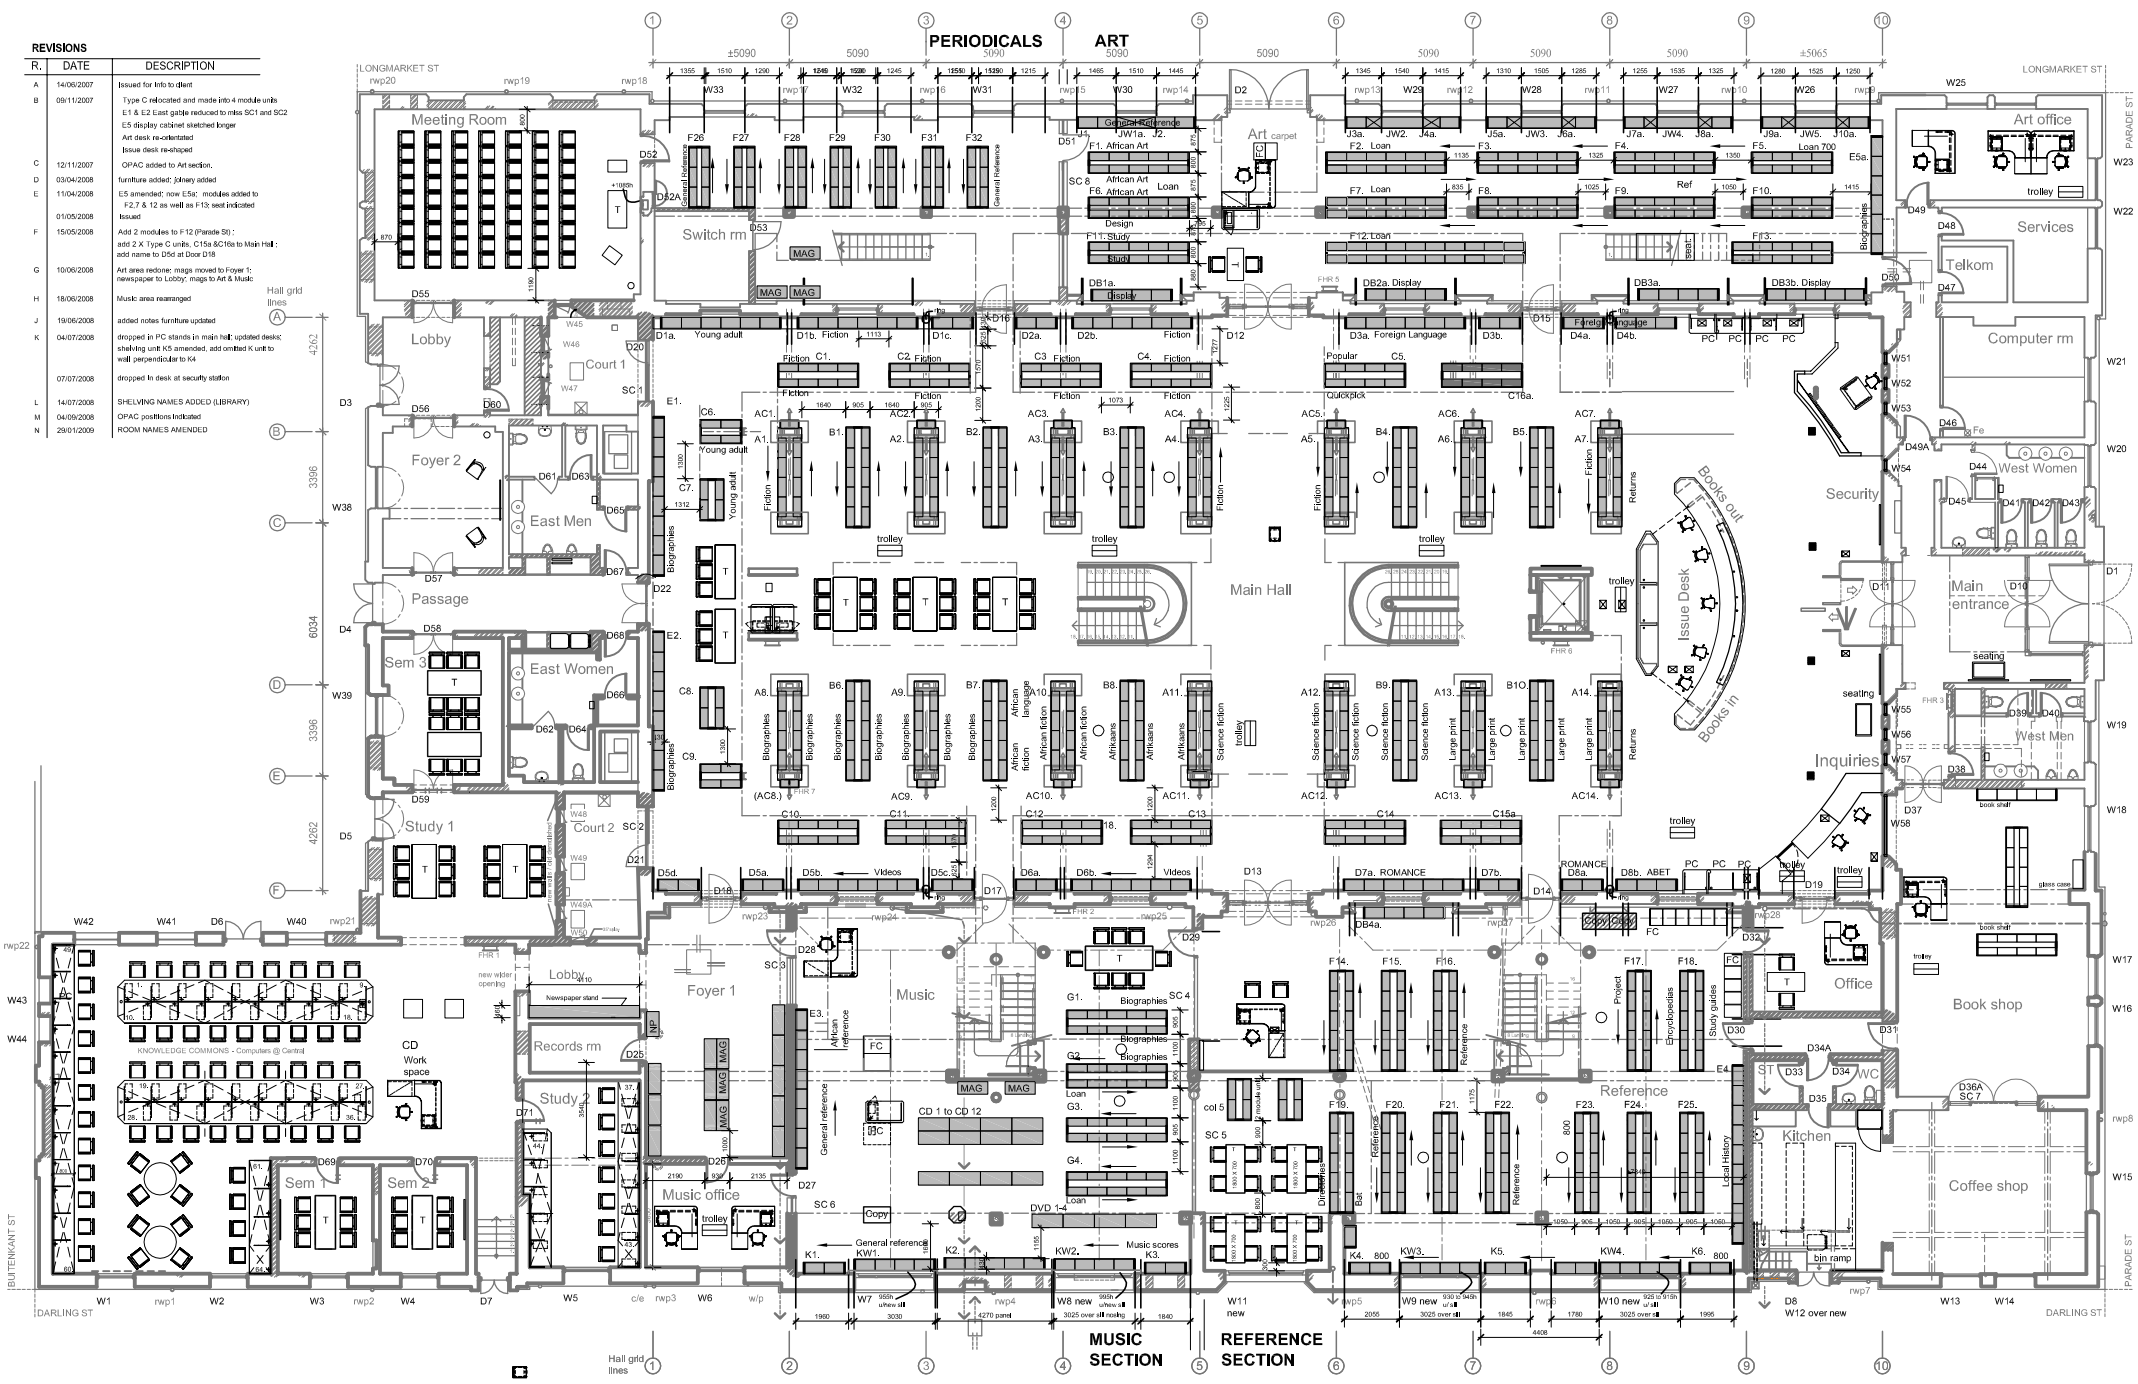

RENNIE SCURR ADENDORFF ARCHITECTS cc ck 90/0671/23 15 New Church Street, Cape Town, 8001 P O Box 16390 Vlaeberg 8018 Tel (021) 423 0328 : Fax (021) 424 9396 e-mail : cape@archrsa.com web site : www.archrsa.com	DRAWING: **SHELVING LOCATION: GROUND FLOOR** PROJECT: DRILL HALL: CONVERSION TO LIBRARY: PHASE 2 CLIENT: CITY OF CAPE TOWN	0707 PROJECT NO.	04/1601 DRAWING	N REV
		ES/AMC DRAWN	29/01/09 DATE	1:200 @ A3 1:100 @ A1 SCALE NTS @ A4