Boundary wall renovation at 75 Gregoreys road

(Option one)

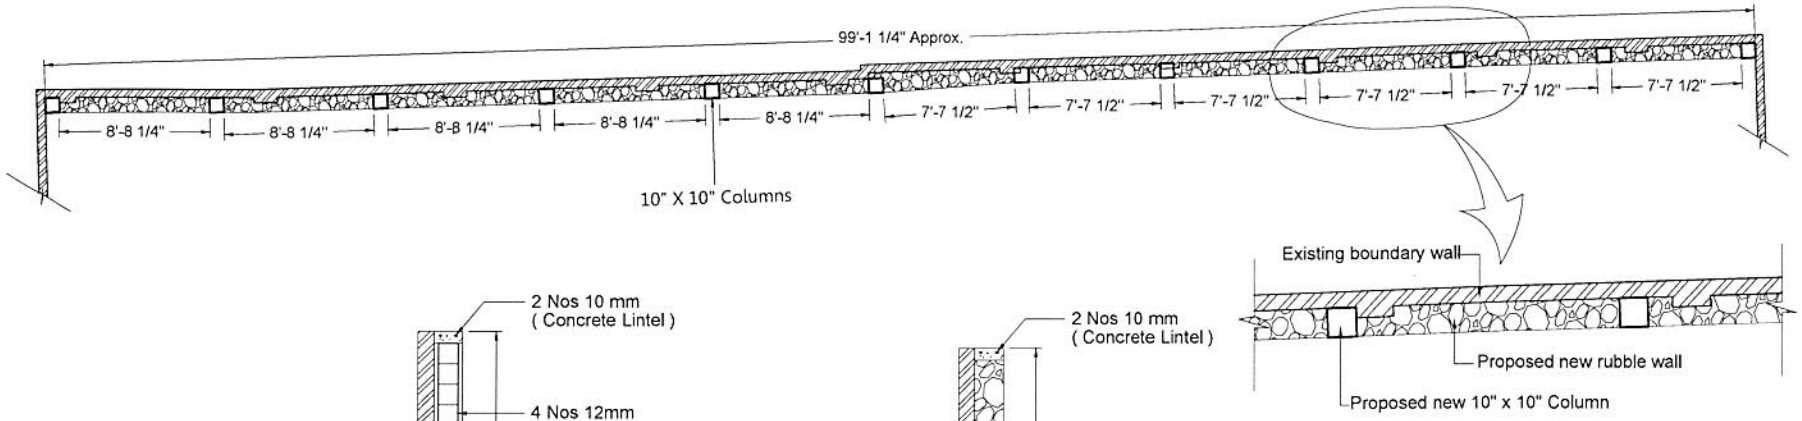

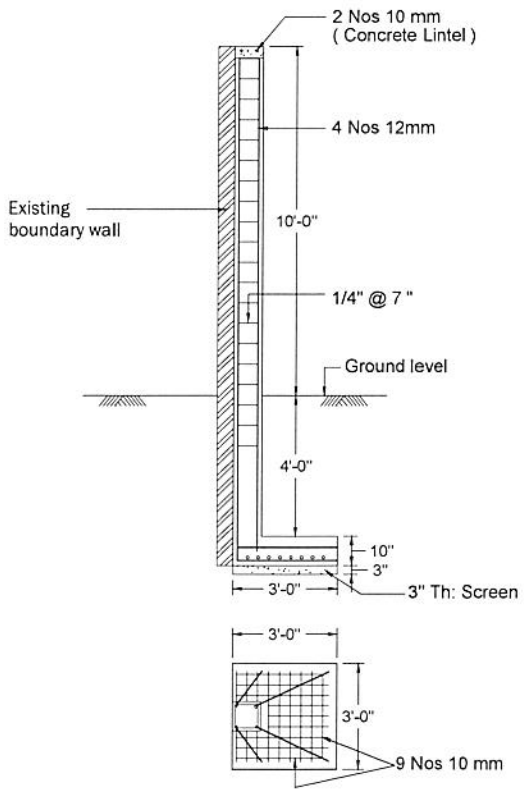

DETAIL OF COLUMNS

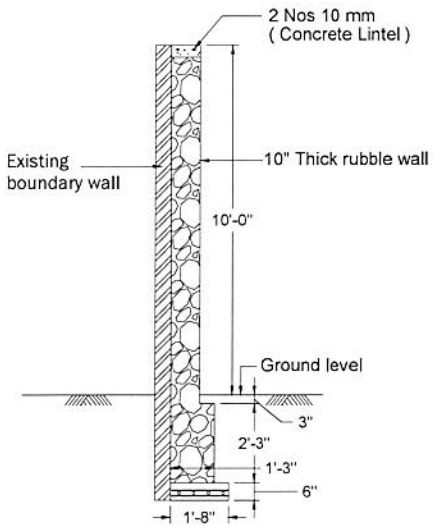

DETAIL OF BOUNDARY WALL

Note :-

By keeping the existing defected perimeter wall, new reinforced wall will be installed to it