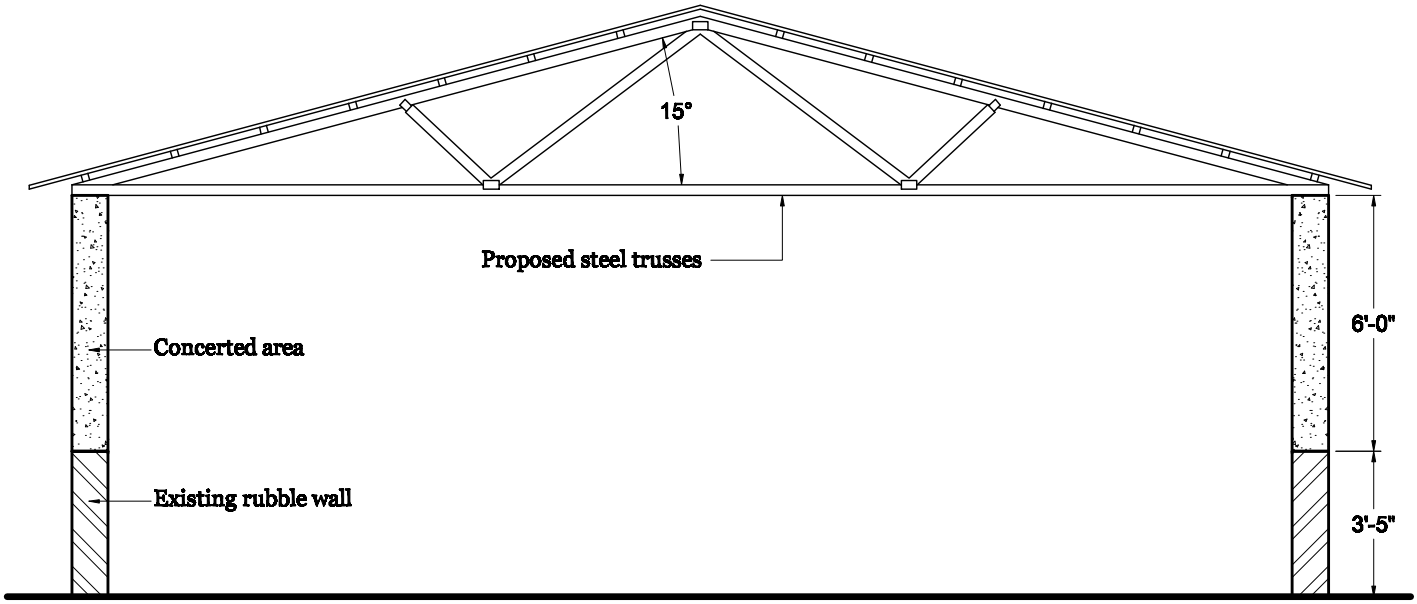

SECTION ON X-X

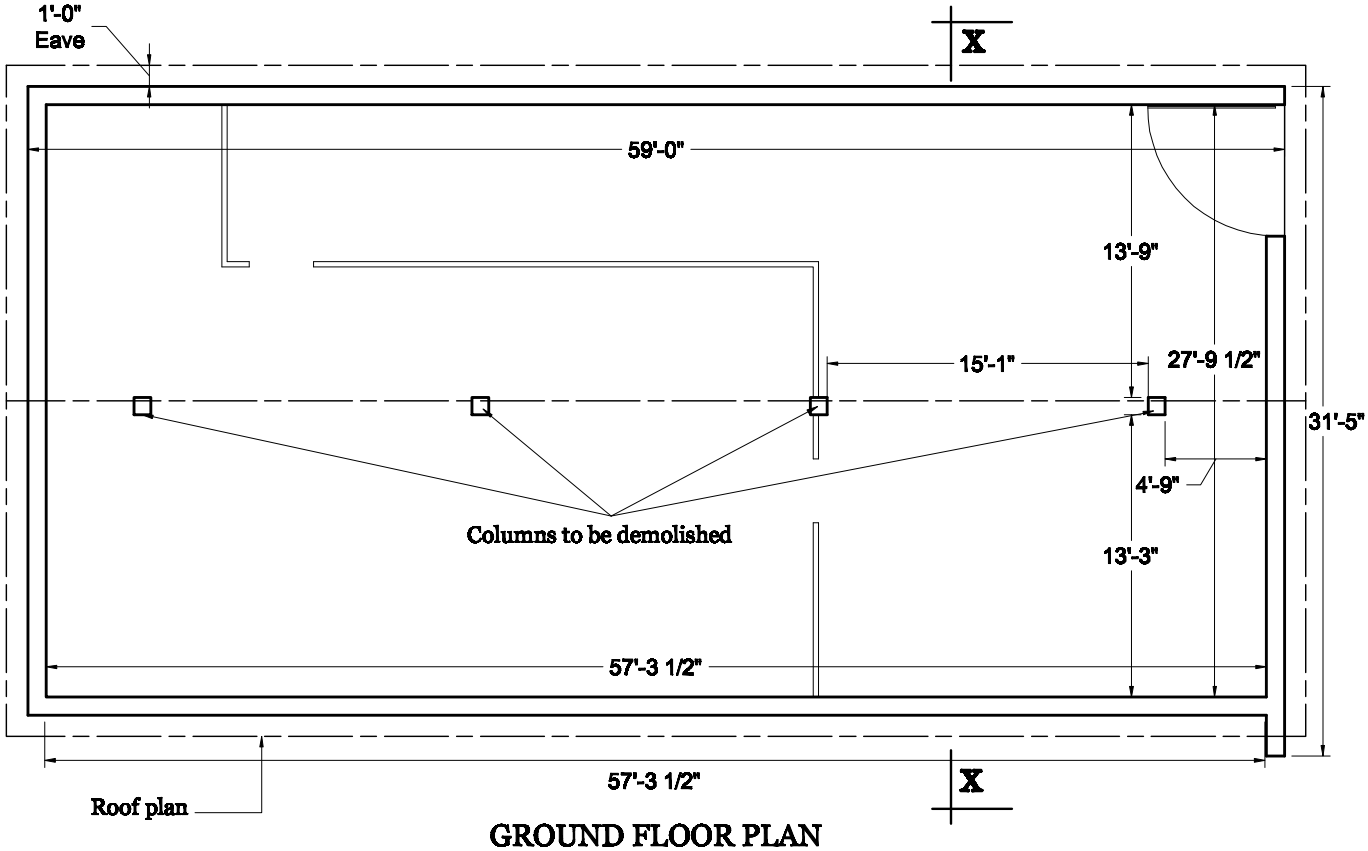

GROUND FLOOR PLAN