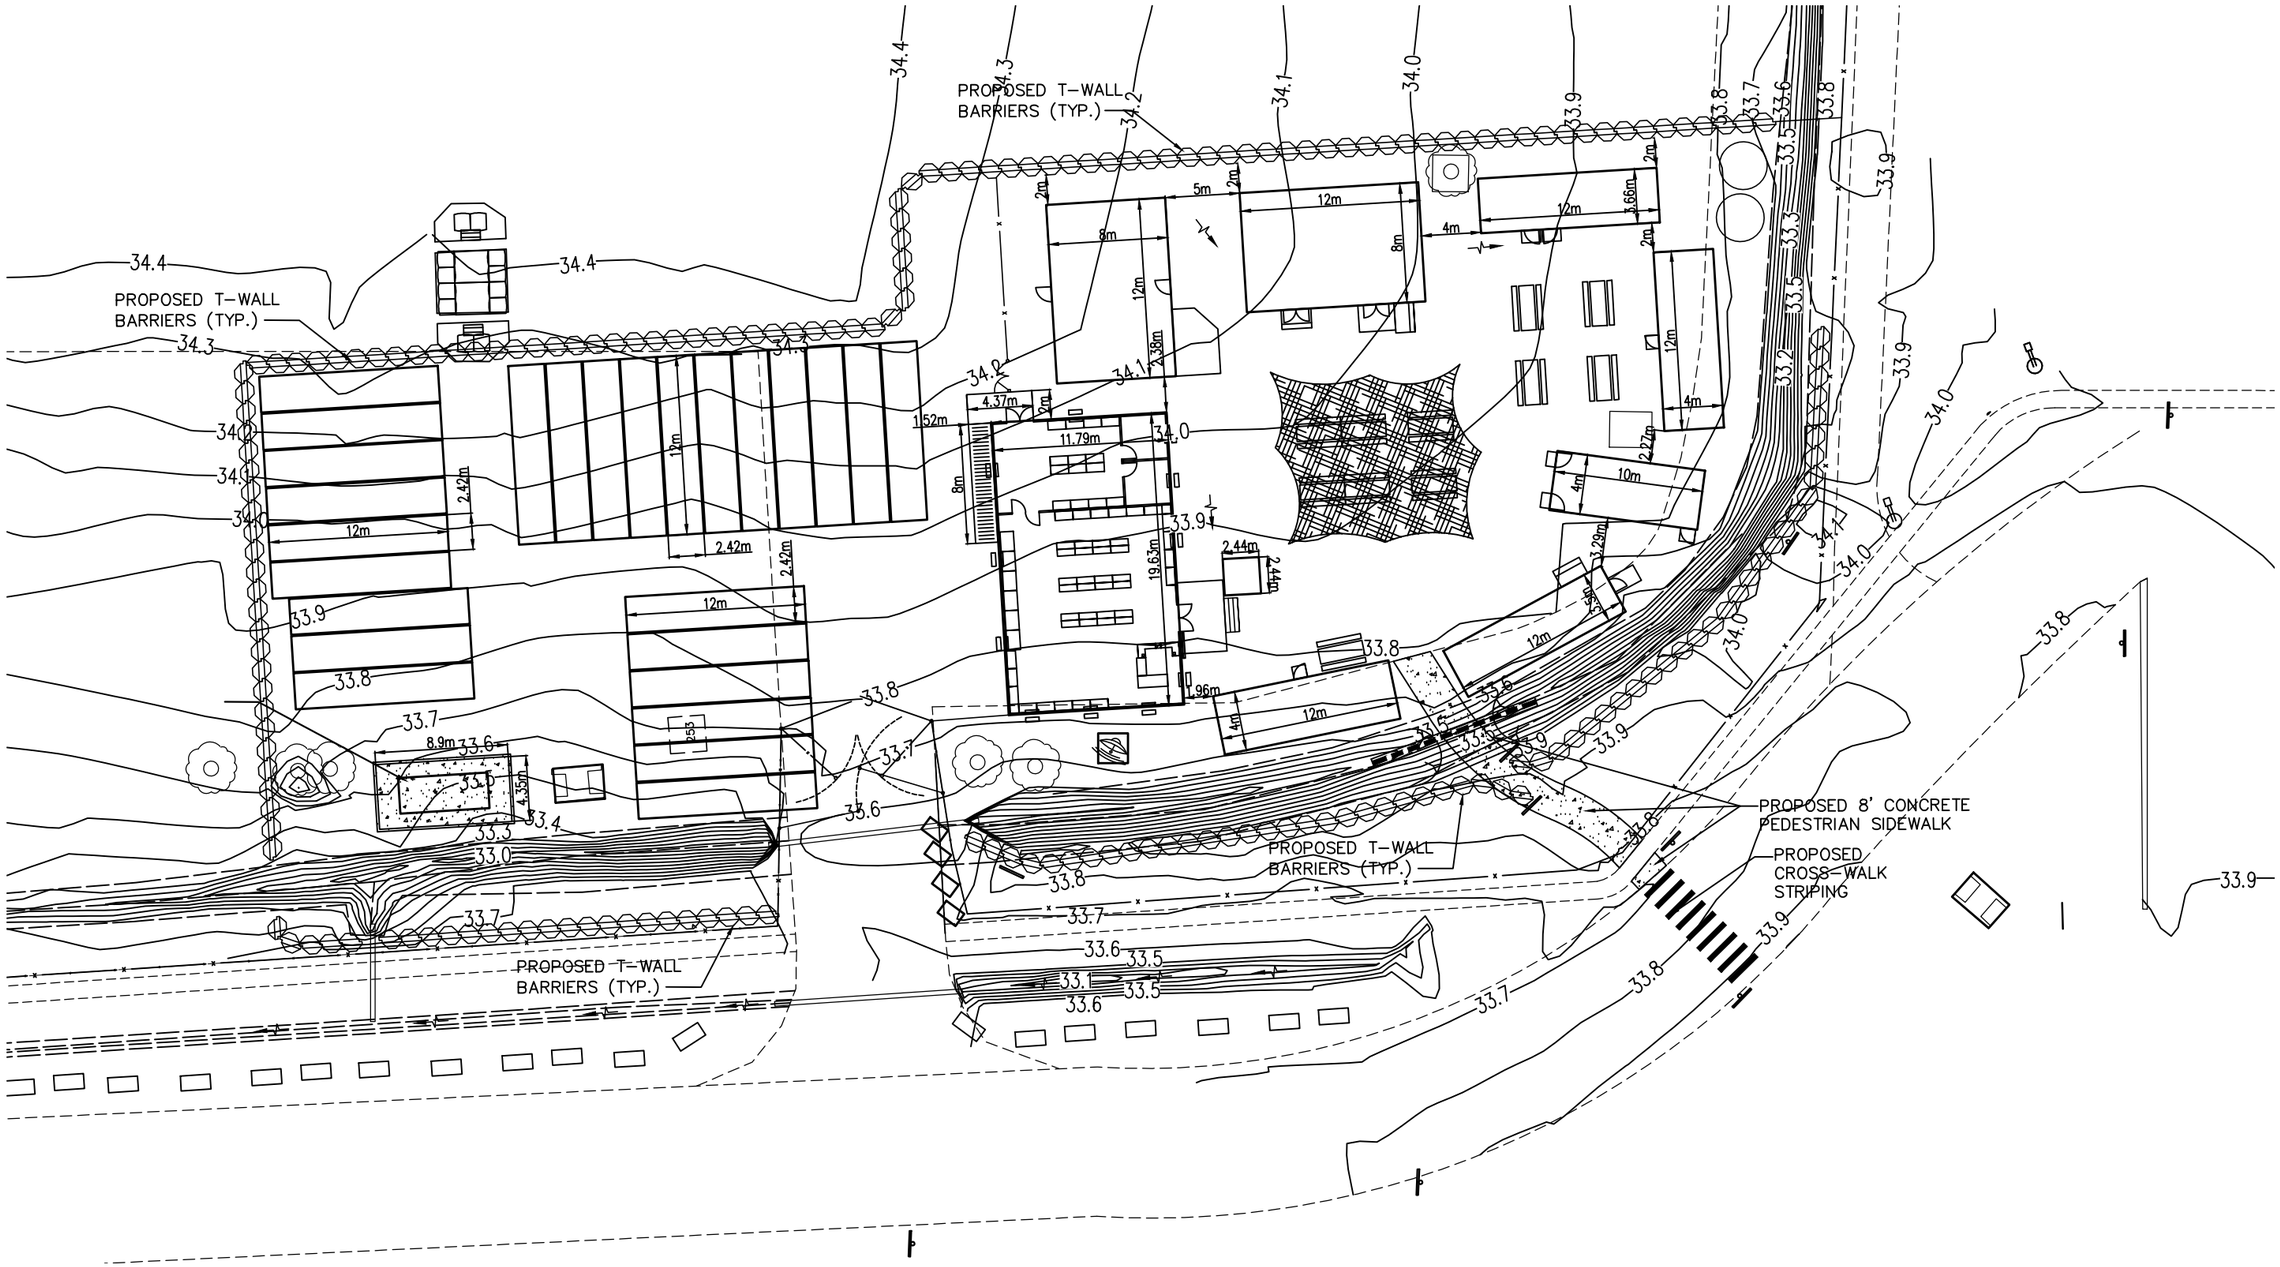
PROPOSED T-WALL BARRIERS (TYP.)
PROPOSED T-WALL BARRIERS (TYP.)
PROPOSED T-WALL BARRIERS (TYP.)
PROPOSED T-WALL BARRIERS (TYP.)
PROPOSED 8' CONCRETE PEDESTRIAN SIDEWALK
PROPOSED CROSS-WALK STRIPING