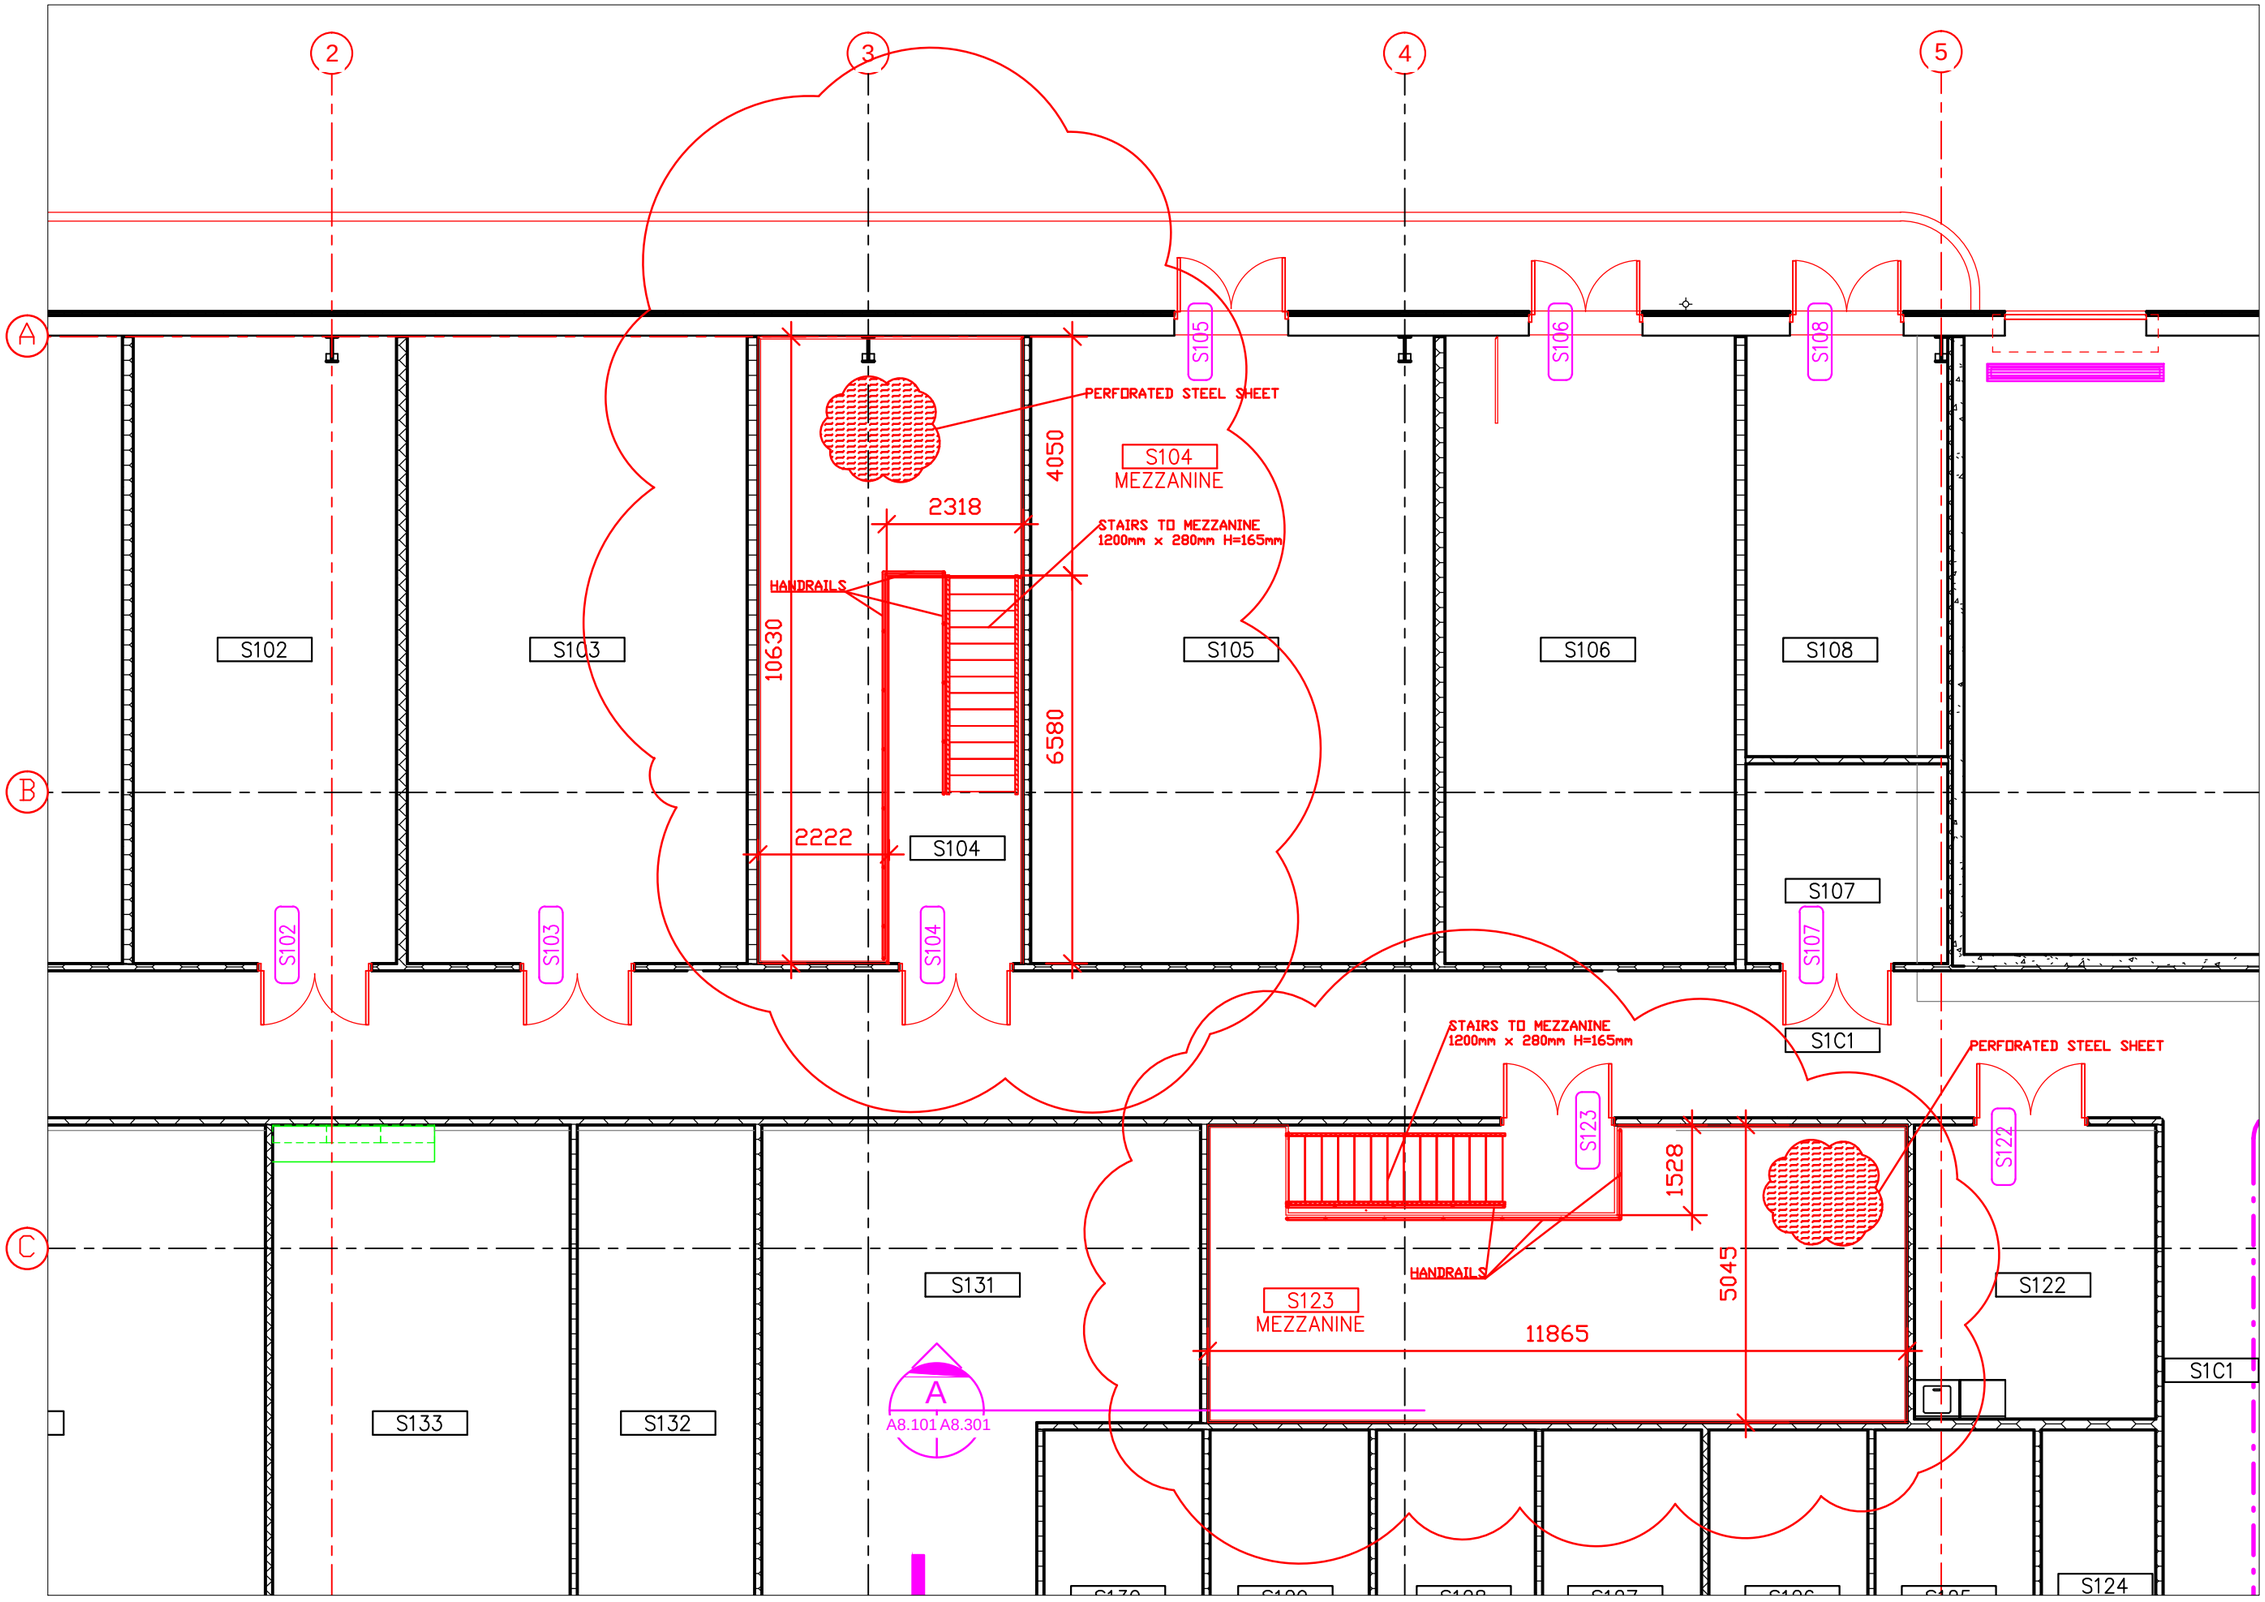

1
A8.102 A8.101

LEVEL 1 FLOOR PLAN 1 : 50

ISSUE	REMARK	DATE
1		8/12/2016

PROJECT DESCRIPTION
NEW EMBASSY COMPOUND
KYIV, UKRAINE
A.S.I. #

DRAWN BY: KulykO
CHECKED BY:
CONTRACTORS

SHEET NUMBER
A8.101