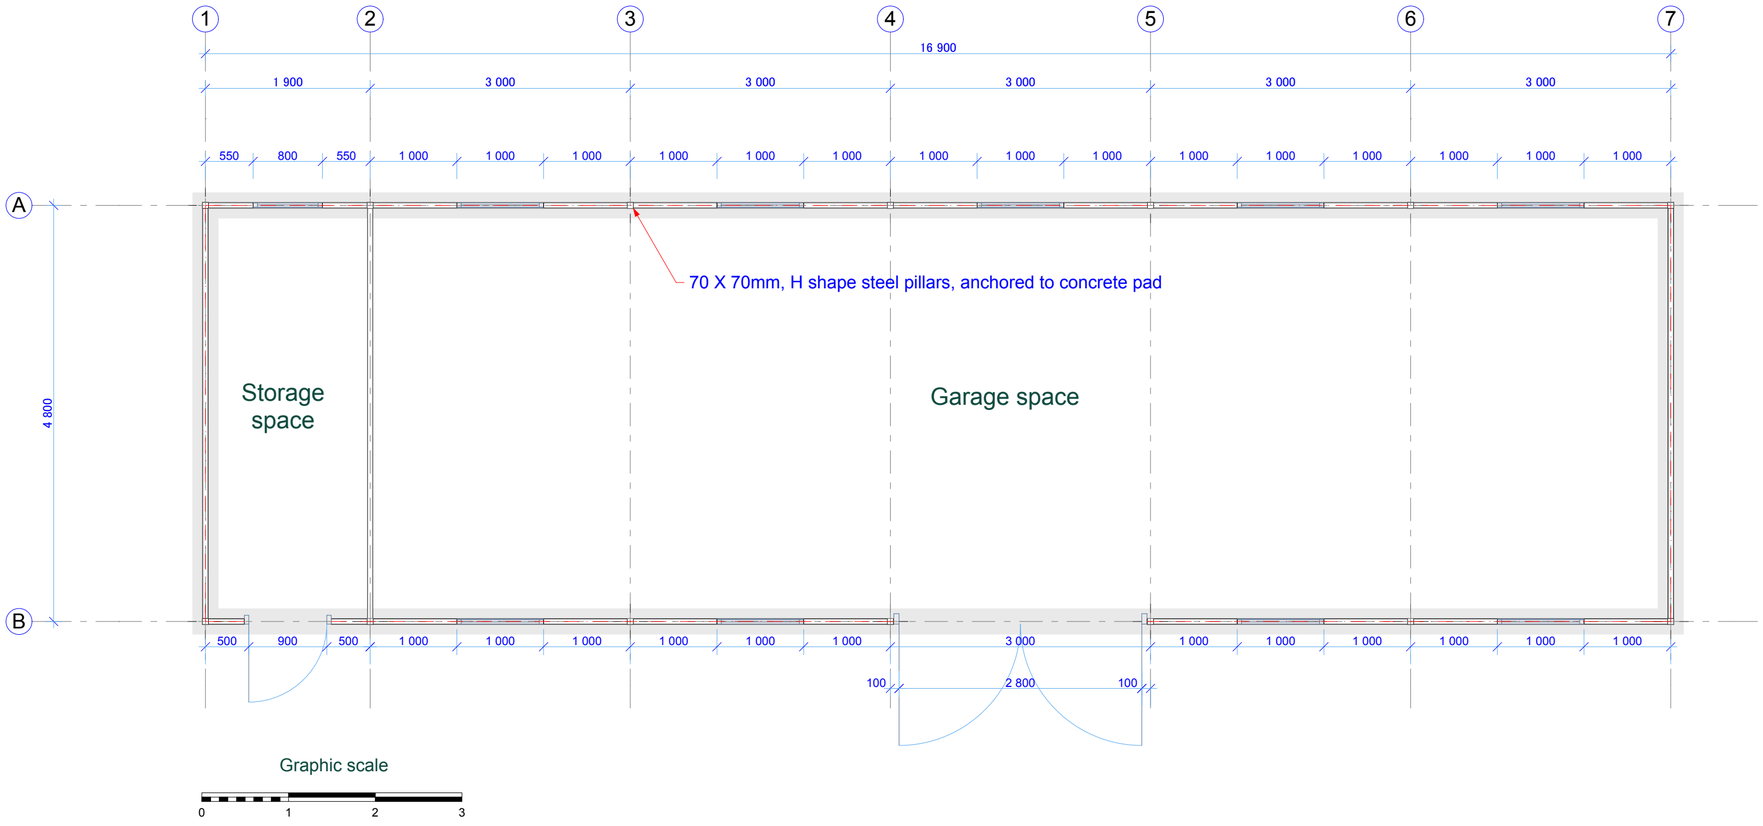

FAC

CONSULTANTS

NEC, Tashkent
3, Moqorghon street
5th block, Yunusobod district,
700093, Republic of Uzbekistan

Gardening Machines Garage

MARK	DATE	DESCRIPTION

PROJECT NO:
MODEL FILE:
DRAWN BY: Avaz Torakhon
CHK'D BY: Ilmir Yakhin
COPYRIGHT

SHEET TITLE

Floor Plan

A-103

SHEET 5 OF 10