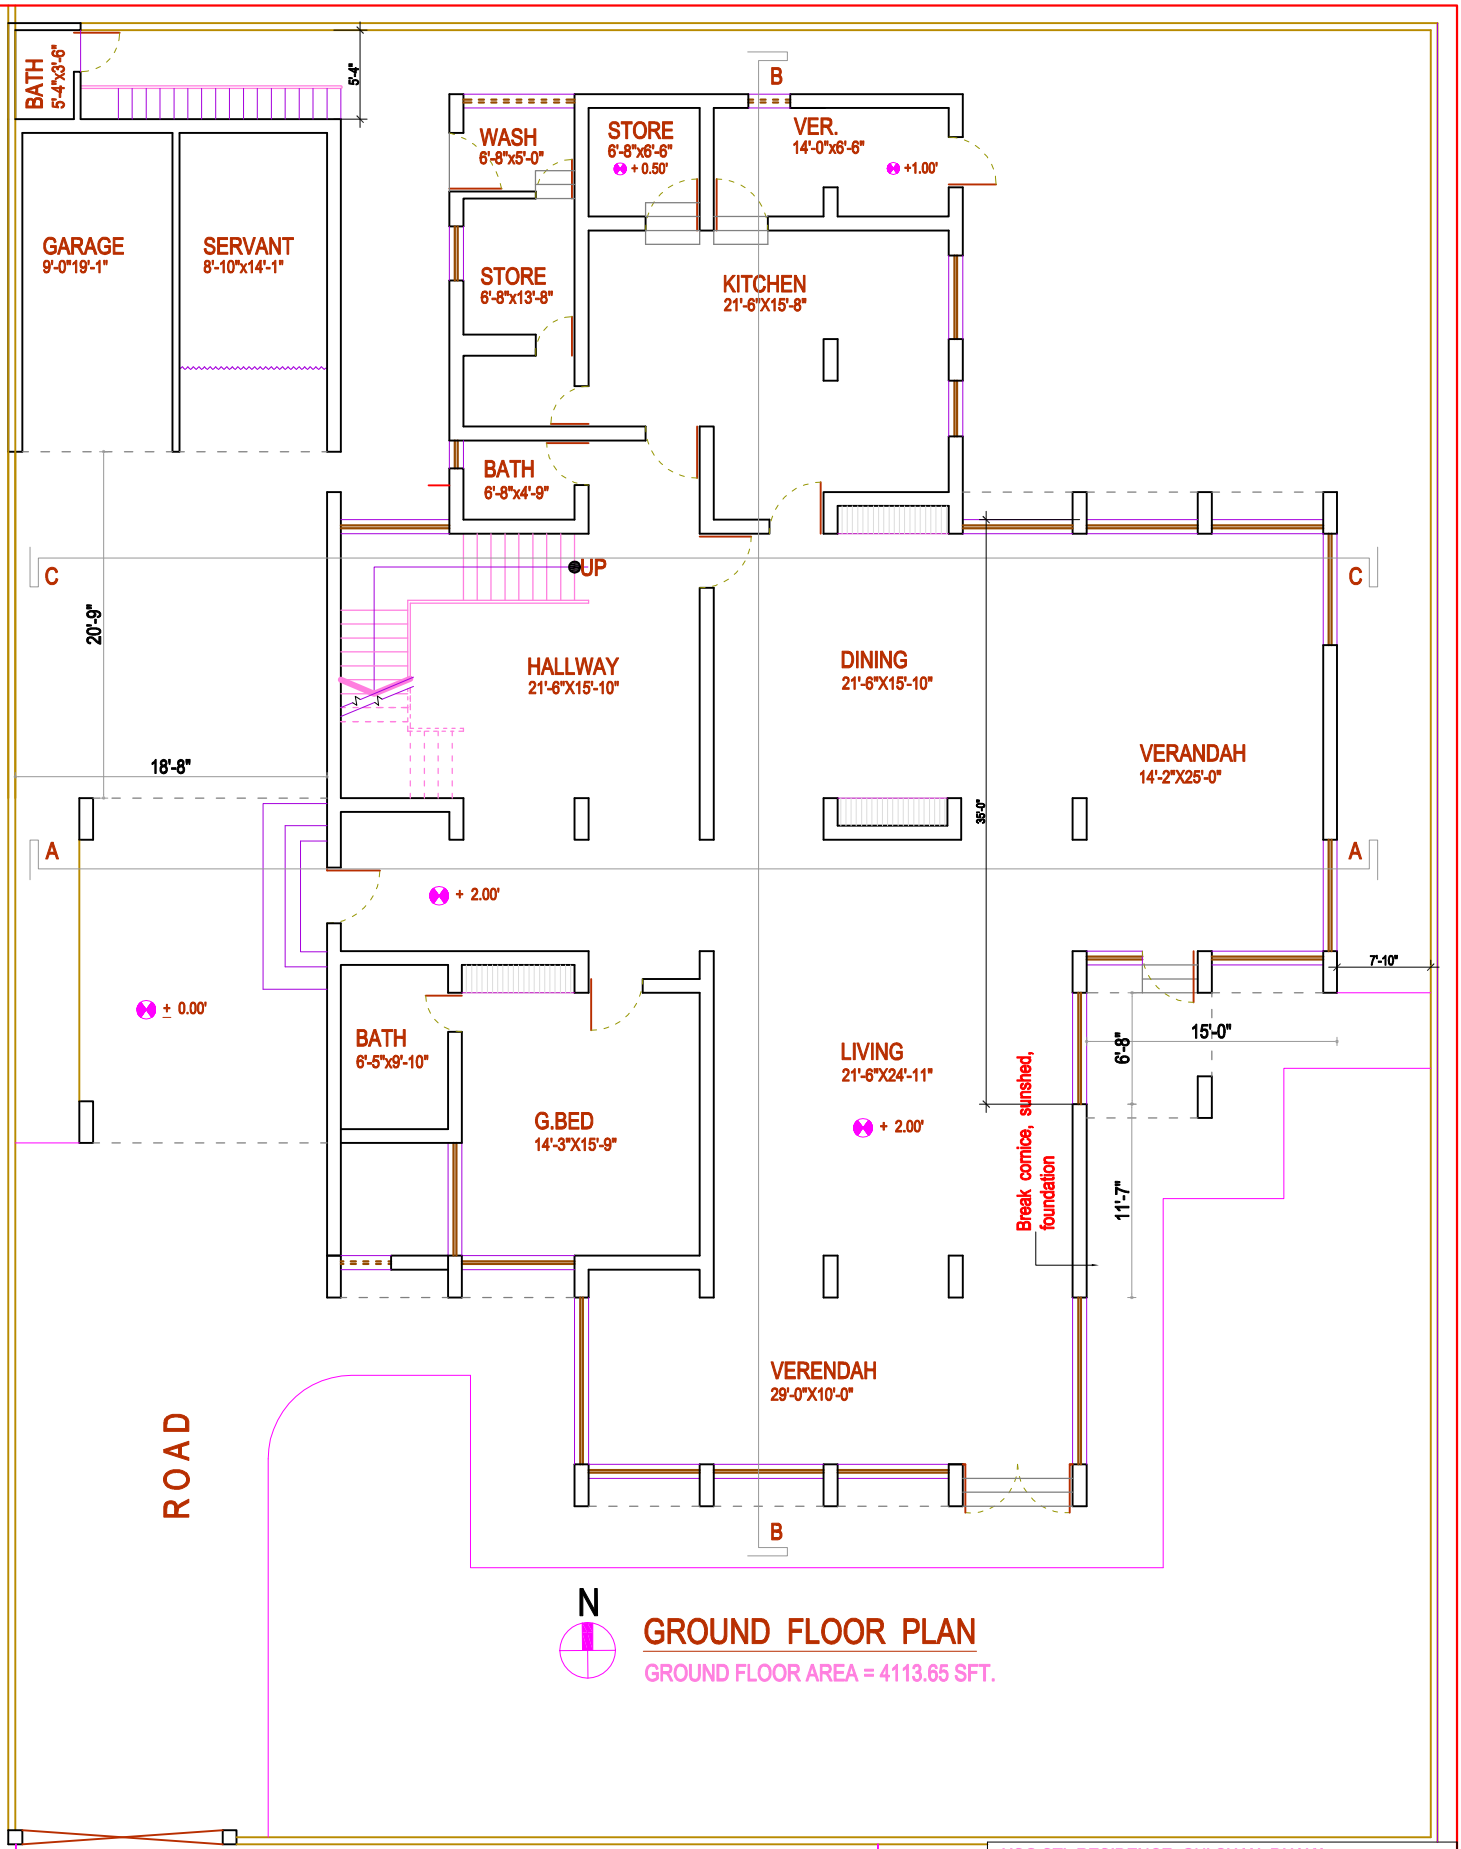

GROUND FLOOR PLAN

GROUND FLOOR AREA = 4113.65 SFT.

USG STL RESIDENCE, GULSHAN, DHAKA

2-STORIED BUILDING (1-UNIT) HASNA HOUSE
HOUSE # NW (B) 21, ROAD # 65

GROUND FLOOR PLAN

CONSULTANT:
WORLDWIDE ENGINEERS LIMITED
HOUSE # 67, ROAD # 15 , BLOCK # D, BANANI, DHAKA.-1213. BANGLADESH

ENGINEER	DRAWN	CHECKED	DATE
SADIA	J. ISLAM	SADIA	OCT, 2008

SHEET NO. A-01 | REV. NO.