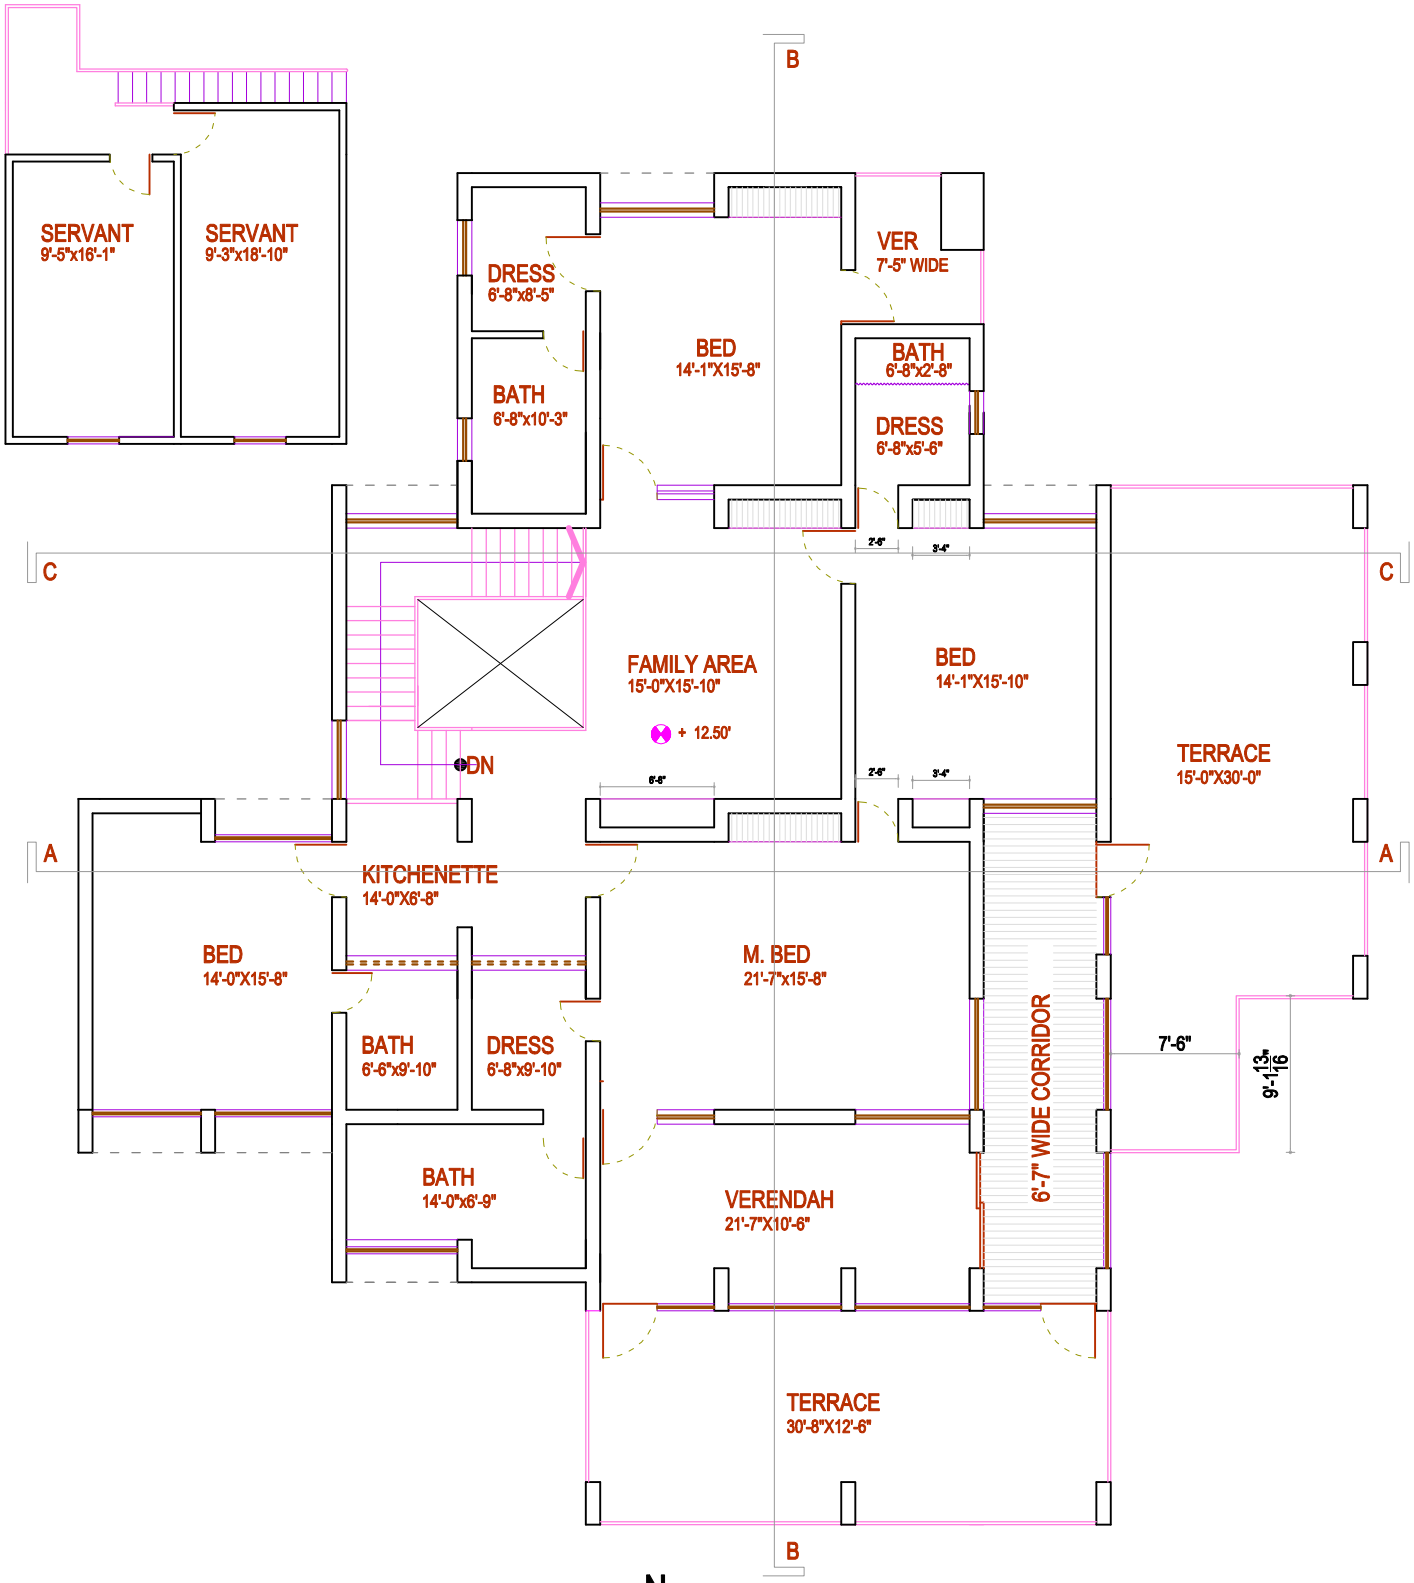

N

FIRST FLOOR PLAN

FIRST FLOOR AREA = 3939.40 SFT.

USG STL RESIDENCE, GULSHAN, DHAKA			
2-STORIED BUILDING (1-UNIT) HASNA HOUSE HOUSE # NW (B) 21, ROAD # 65			
FIRST FLOOR PLAN			
CONSULTANT: WORLDWIDE ENGINEERS LIMITED HOUSE # 67, ROAD # 15 , BLOCK # D, BANANI, DHAKA.-1213. BANGLADESH			
ENGINEER SADIA	DRAWN J. ISLAM	CHECKED SADIA	DATE OCT, 2008
SHEET NO. A-02			REV. NO.