Top View M 1:100

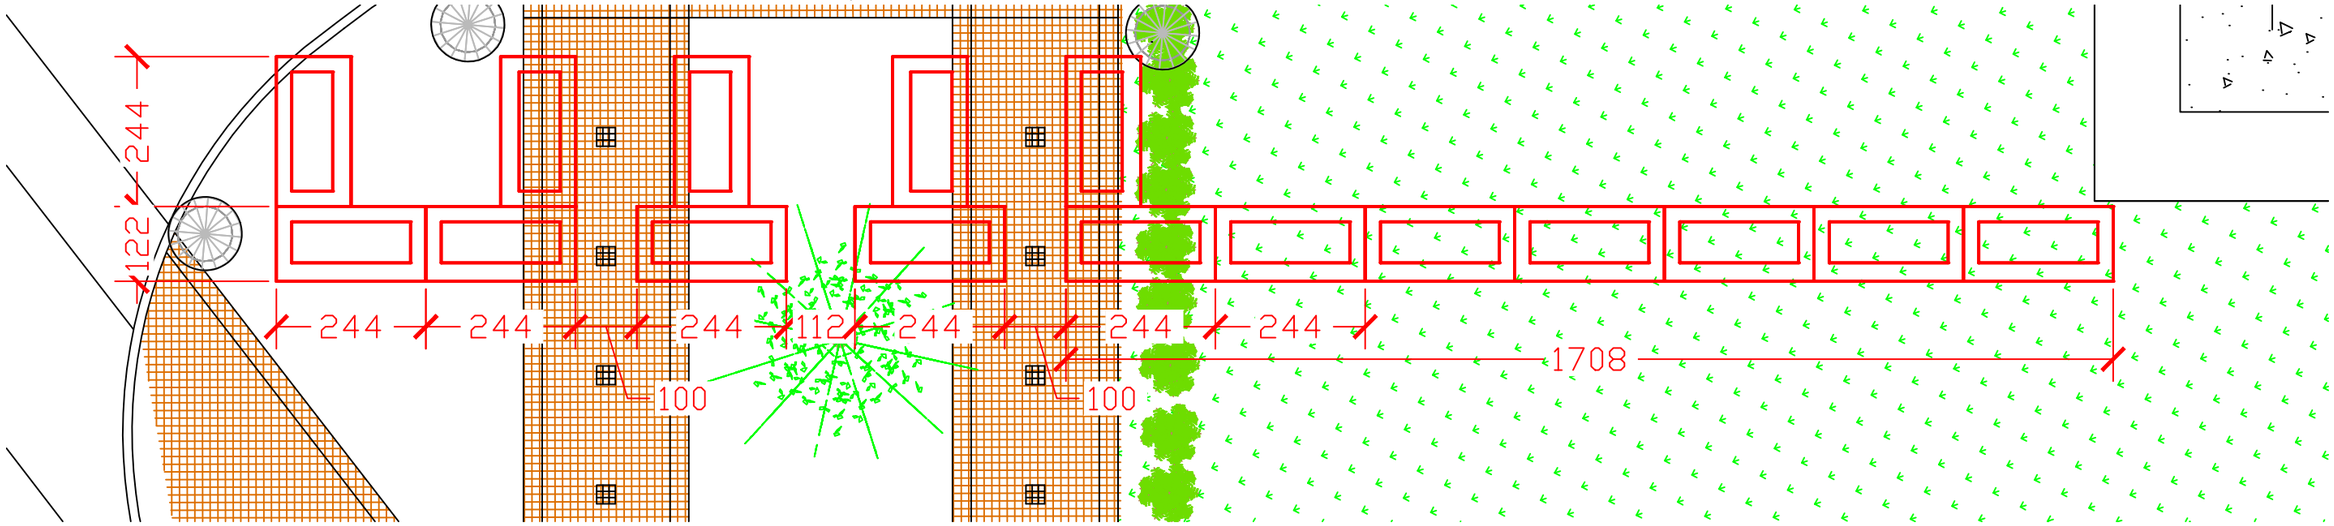

Perspective View

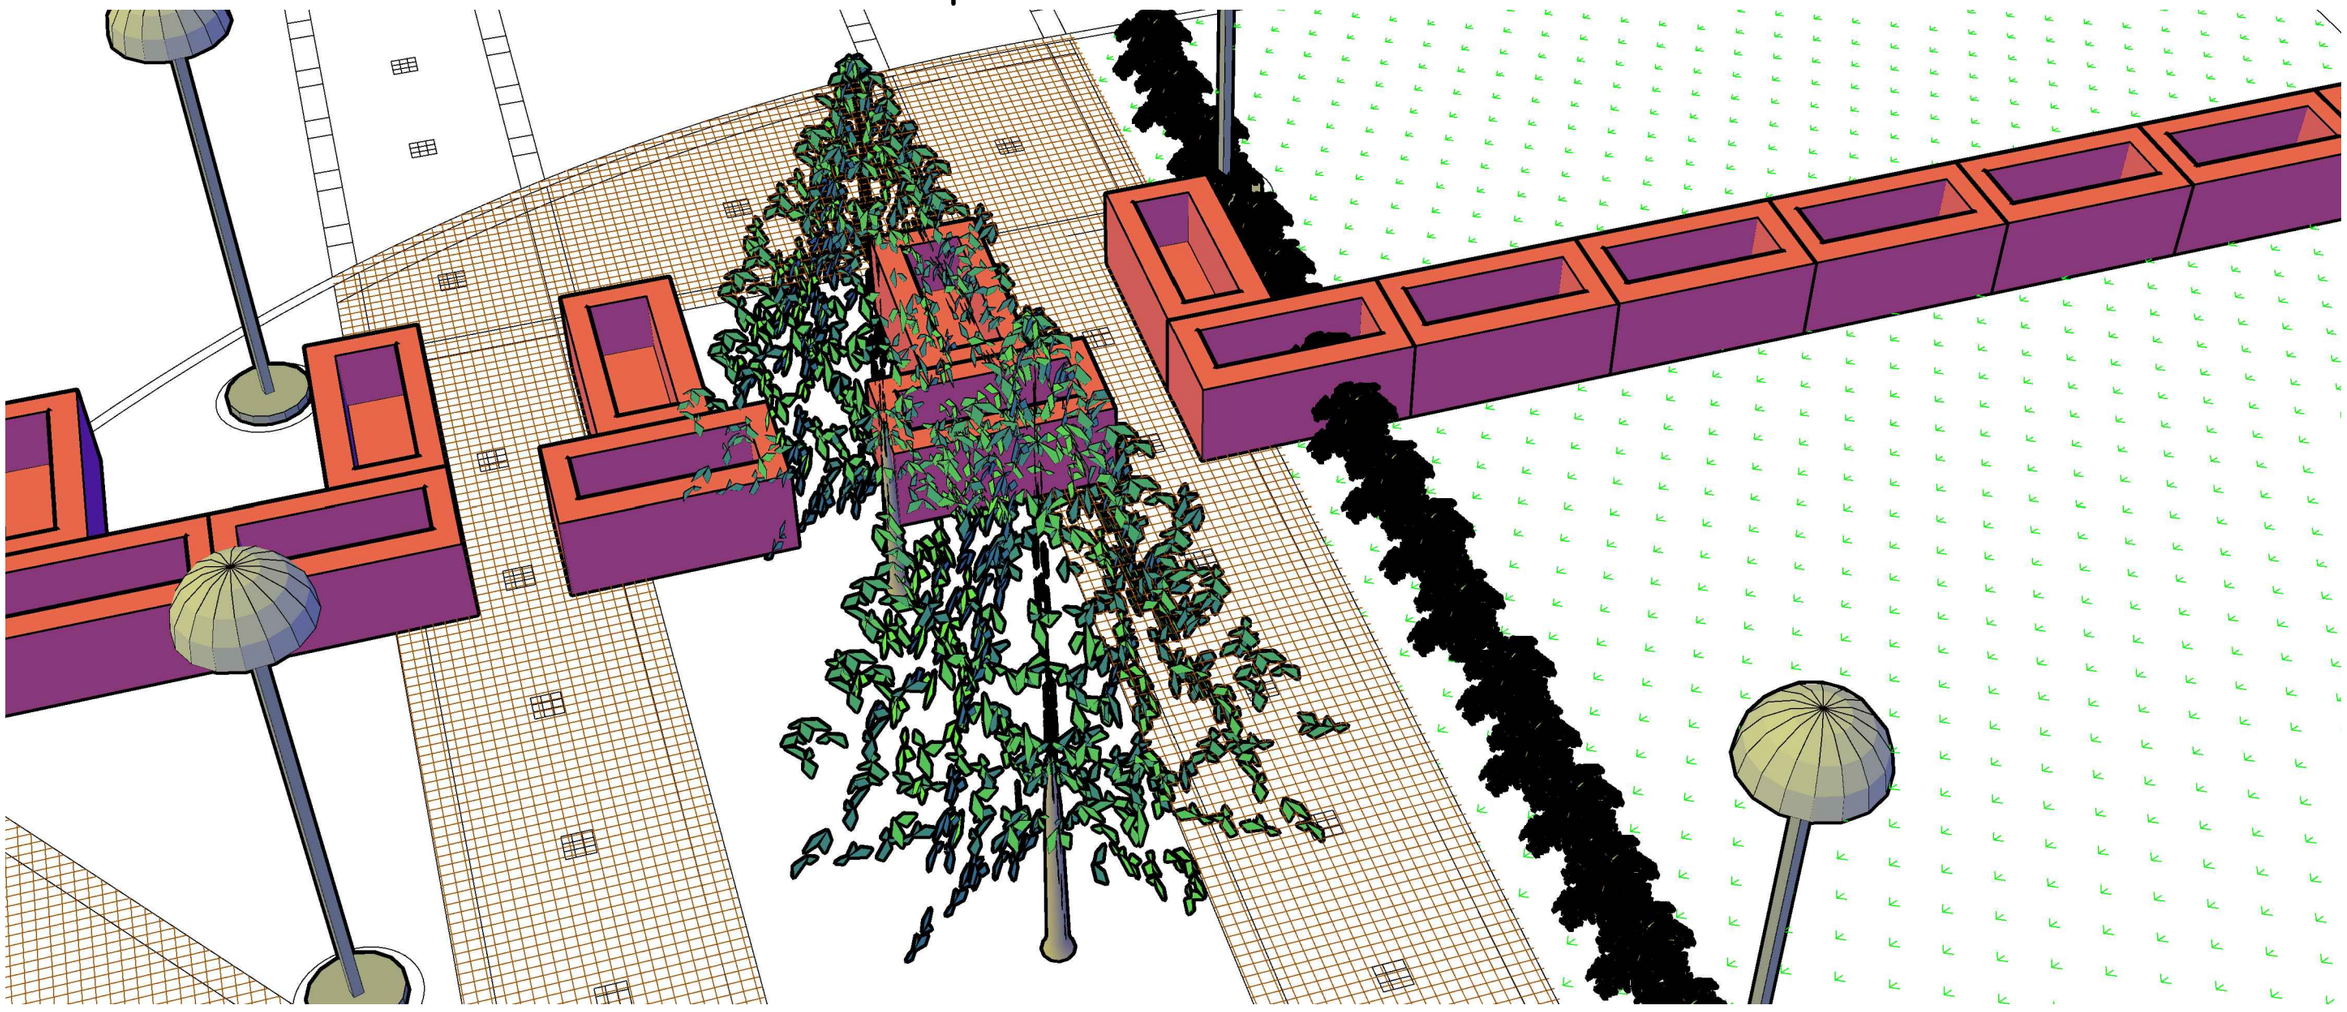

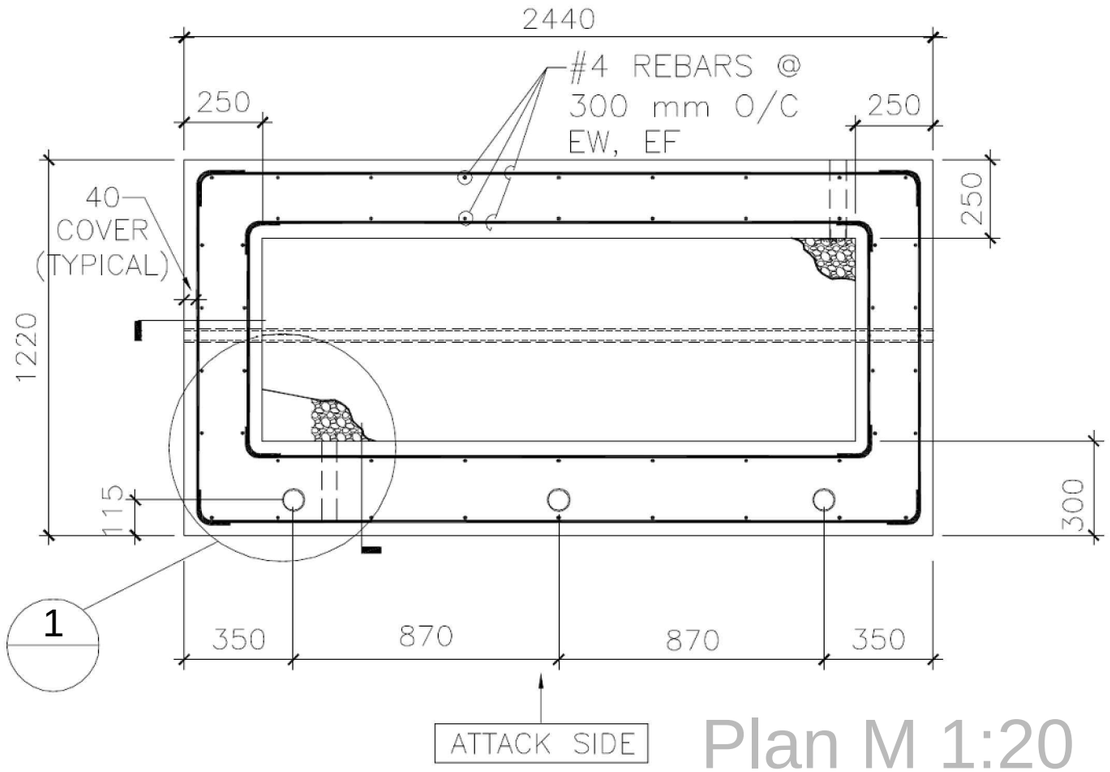

Plan M 1:20

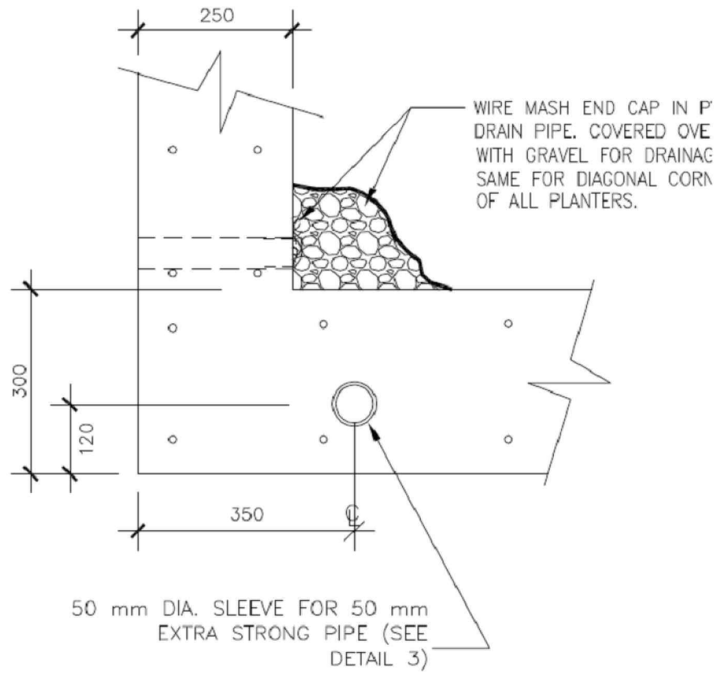

Detail 1 Corner of Planter
M 1:10

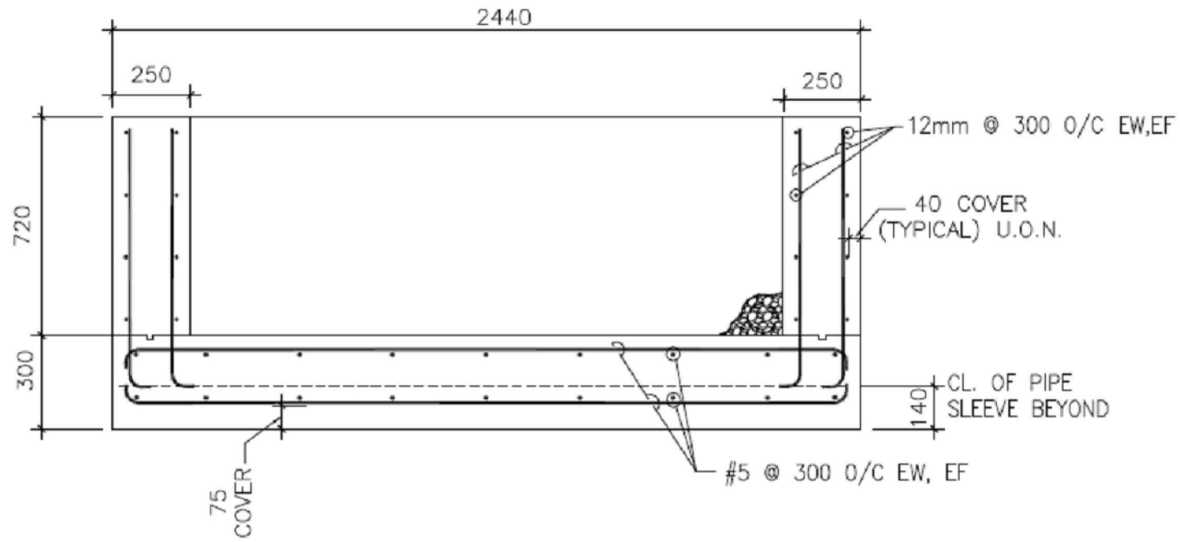

Front Elevation M 1:20

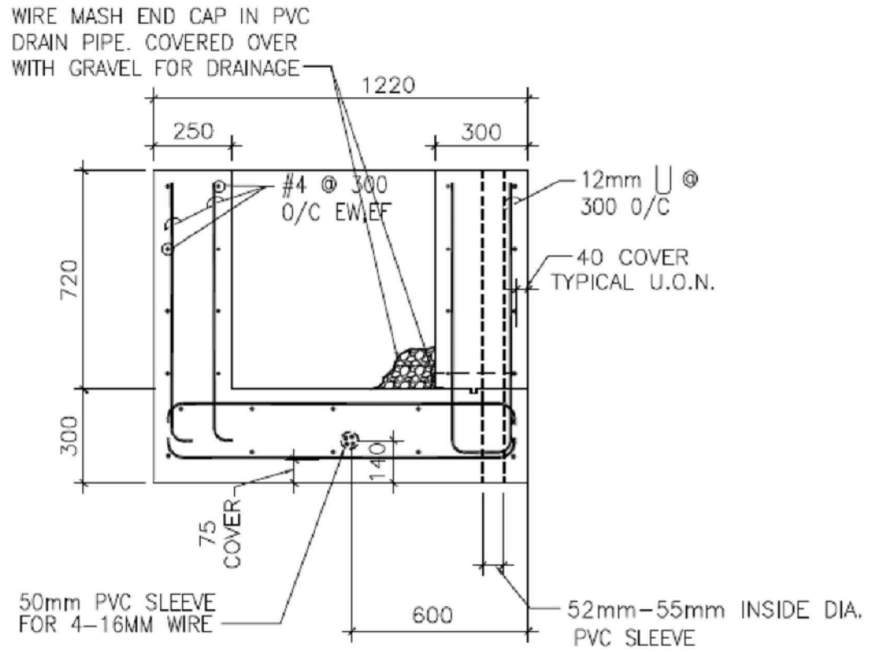

Side Elevation M 1:20

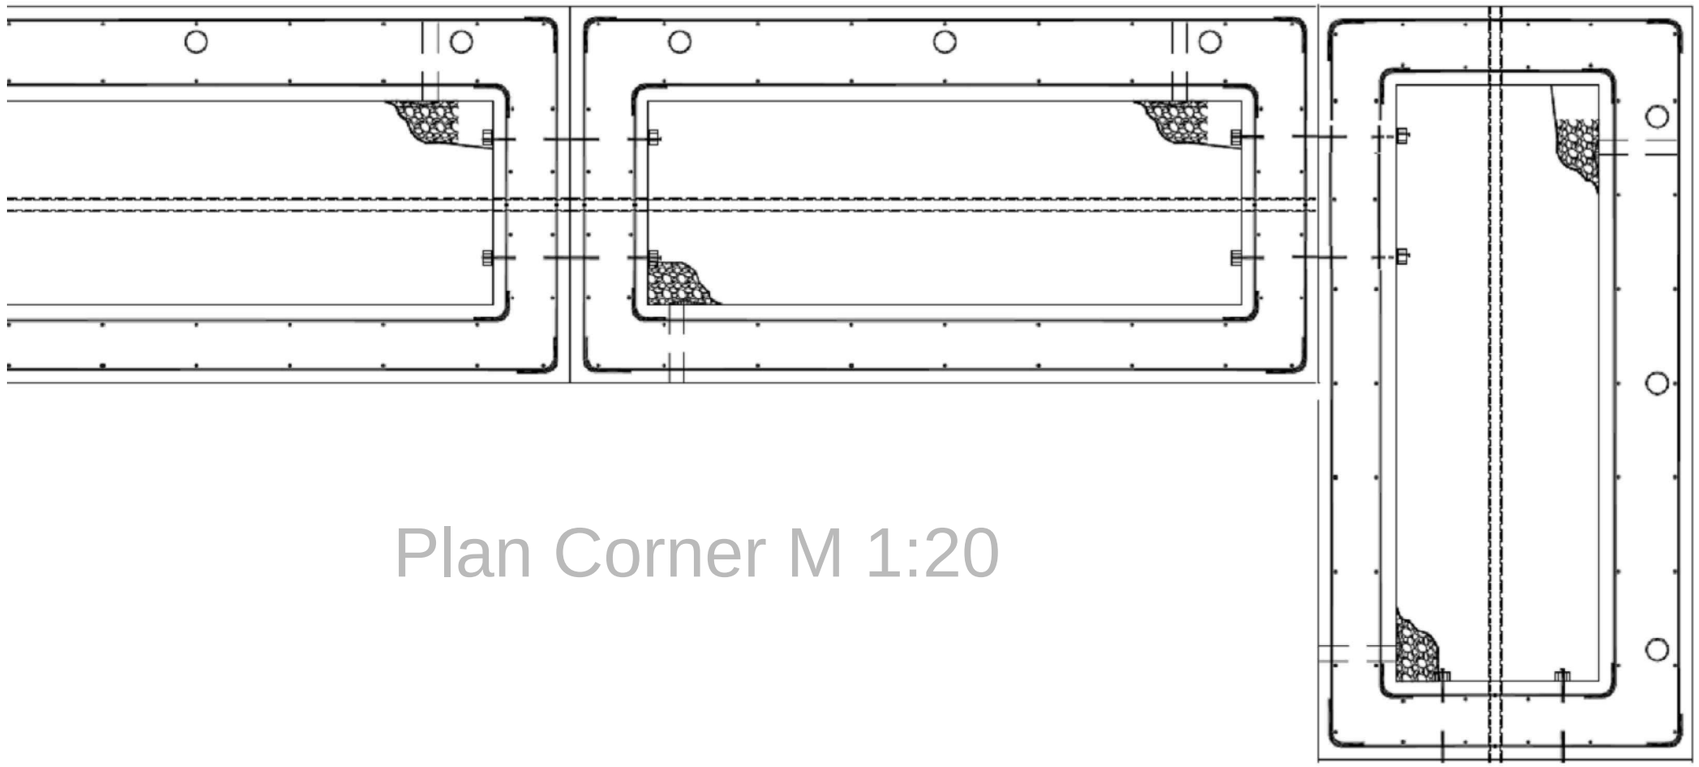

Plan Corner M 1:20

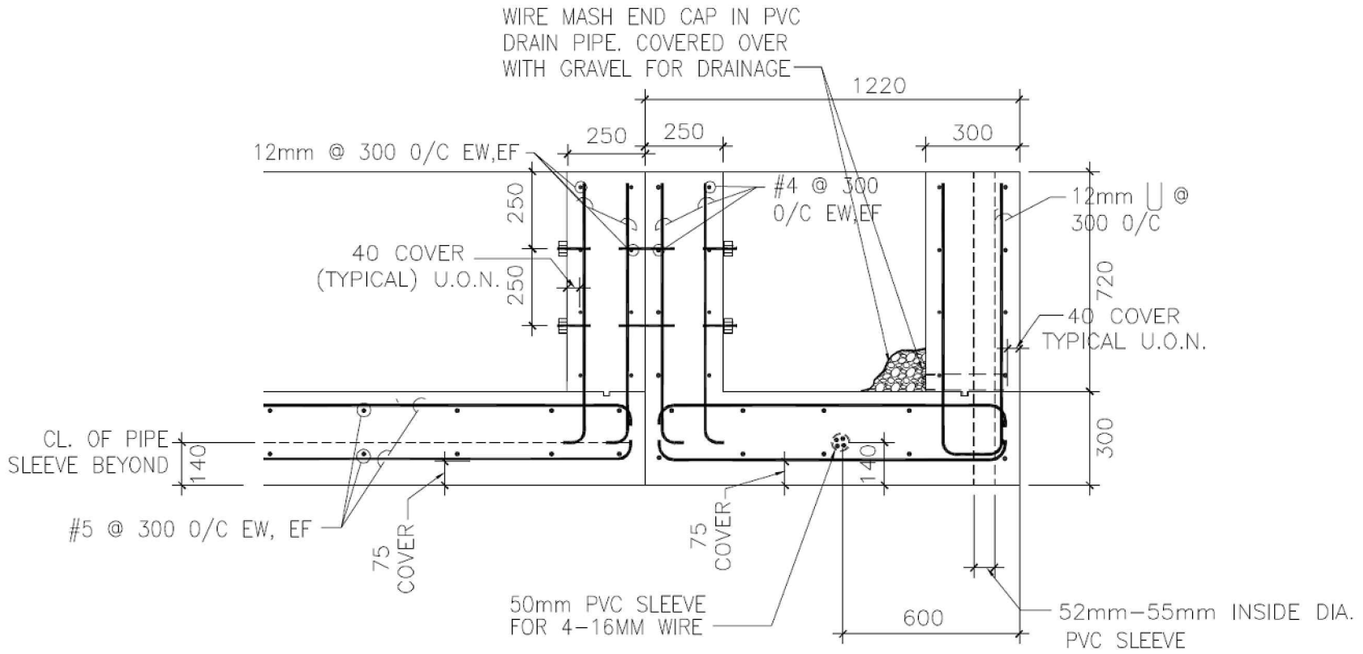

Corner Front Elevation M 1:20

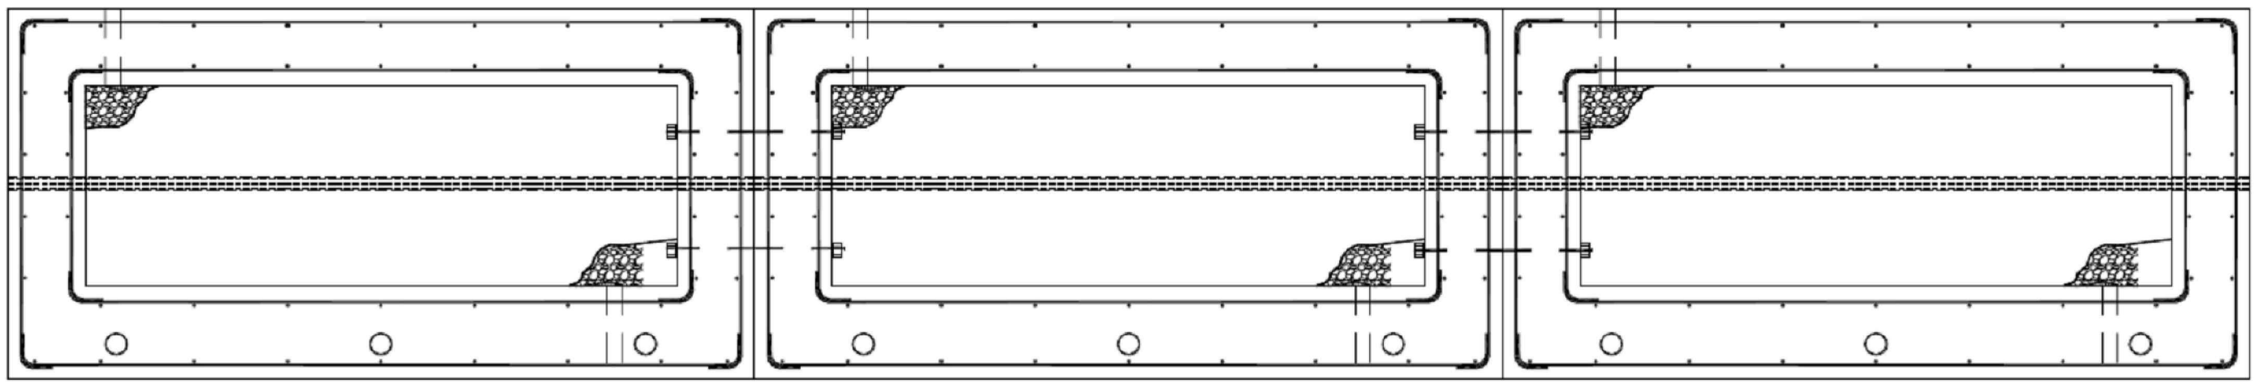

NOTE:
USE 1" DIAMETER ALLOY STEEL THREADED ROD 4140B-7. ROD MUST MEET ASTM A-193 B7 SPECIFICATION (ULTIMATE STRENGTH = 125,000 PSI). HOLES FOR RODS MUST BE DRILLED AFTER PLANTERS HAVE BEEN PLACED IN FINAL CONDITION.

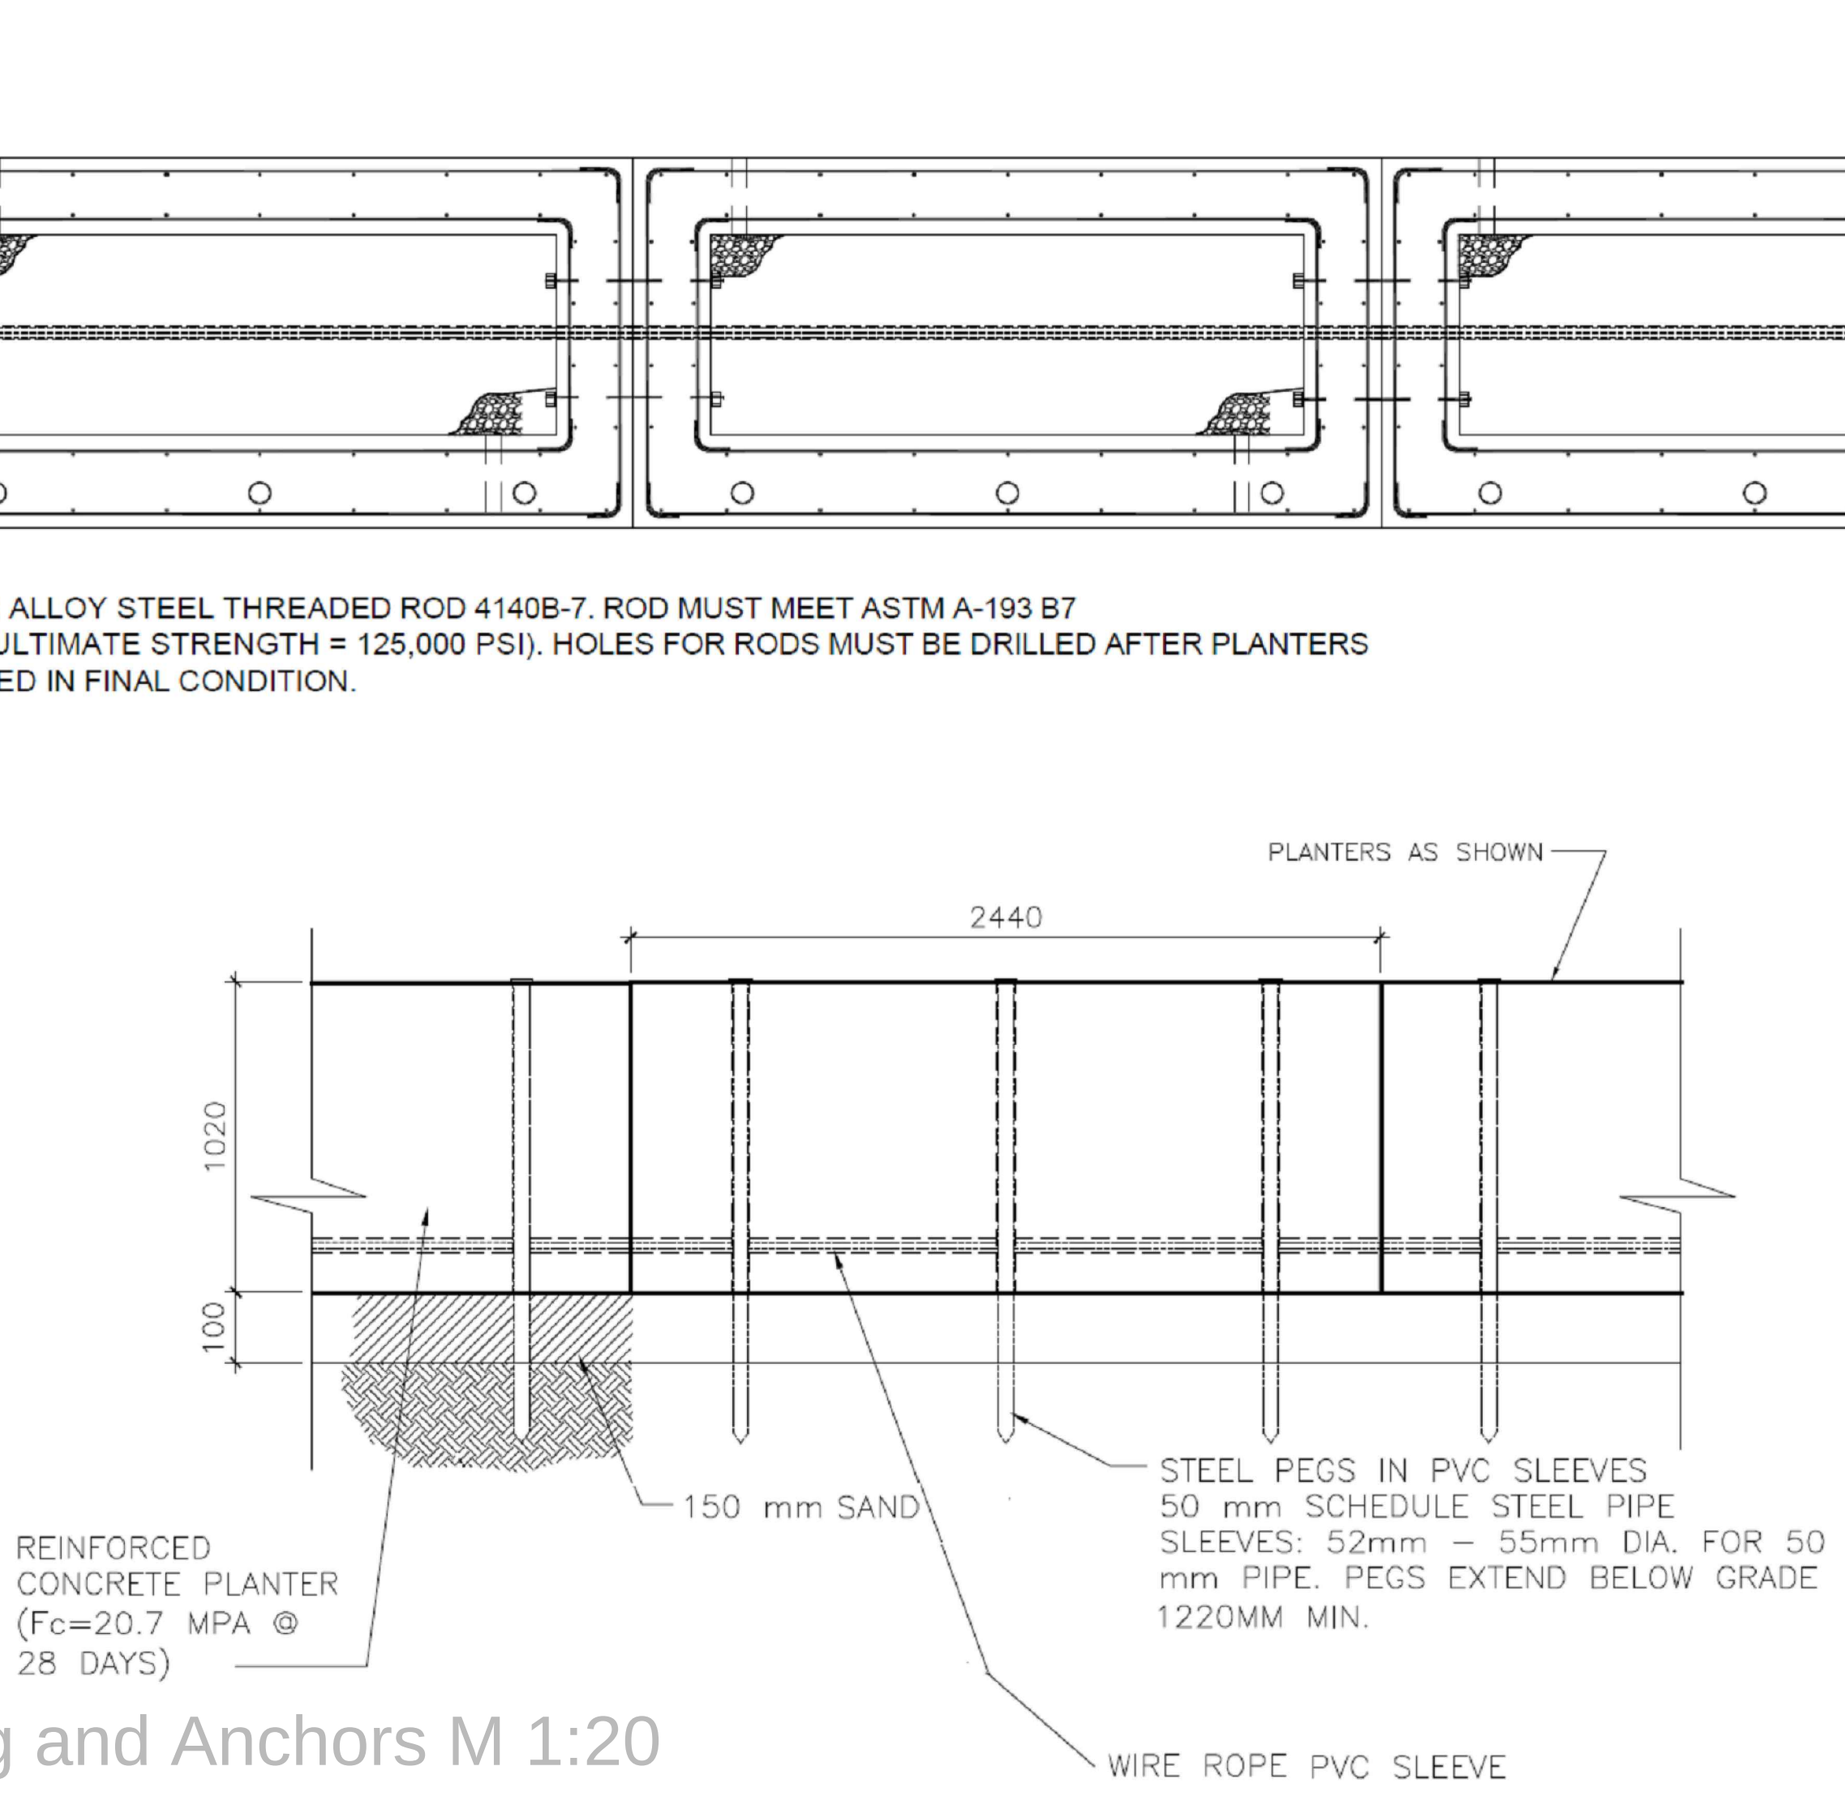

Padding and Anchors M 1:20