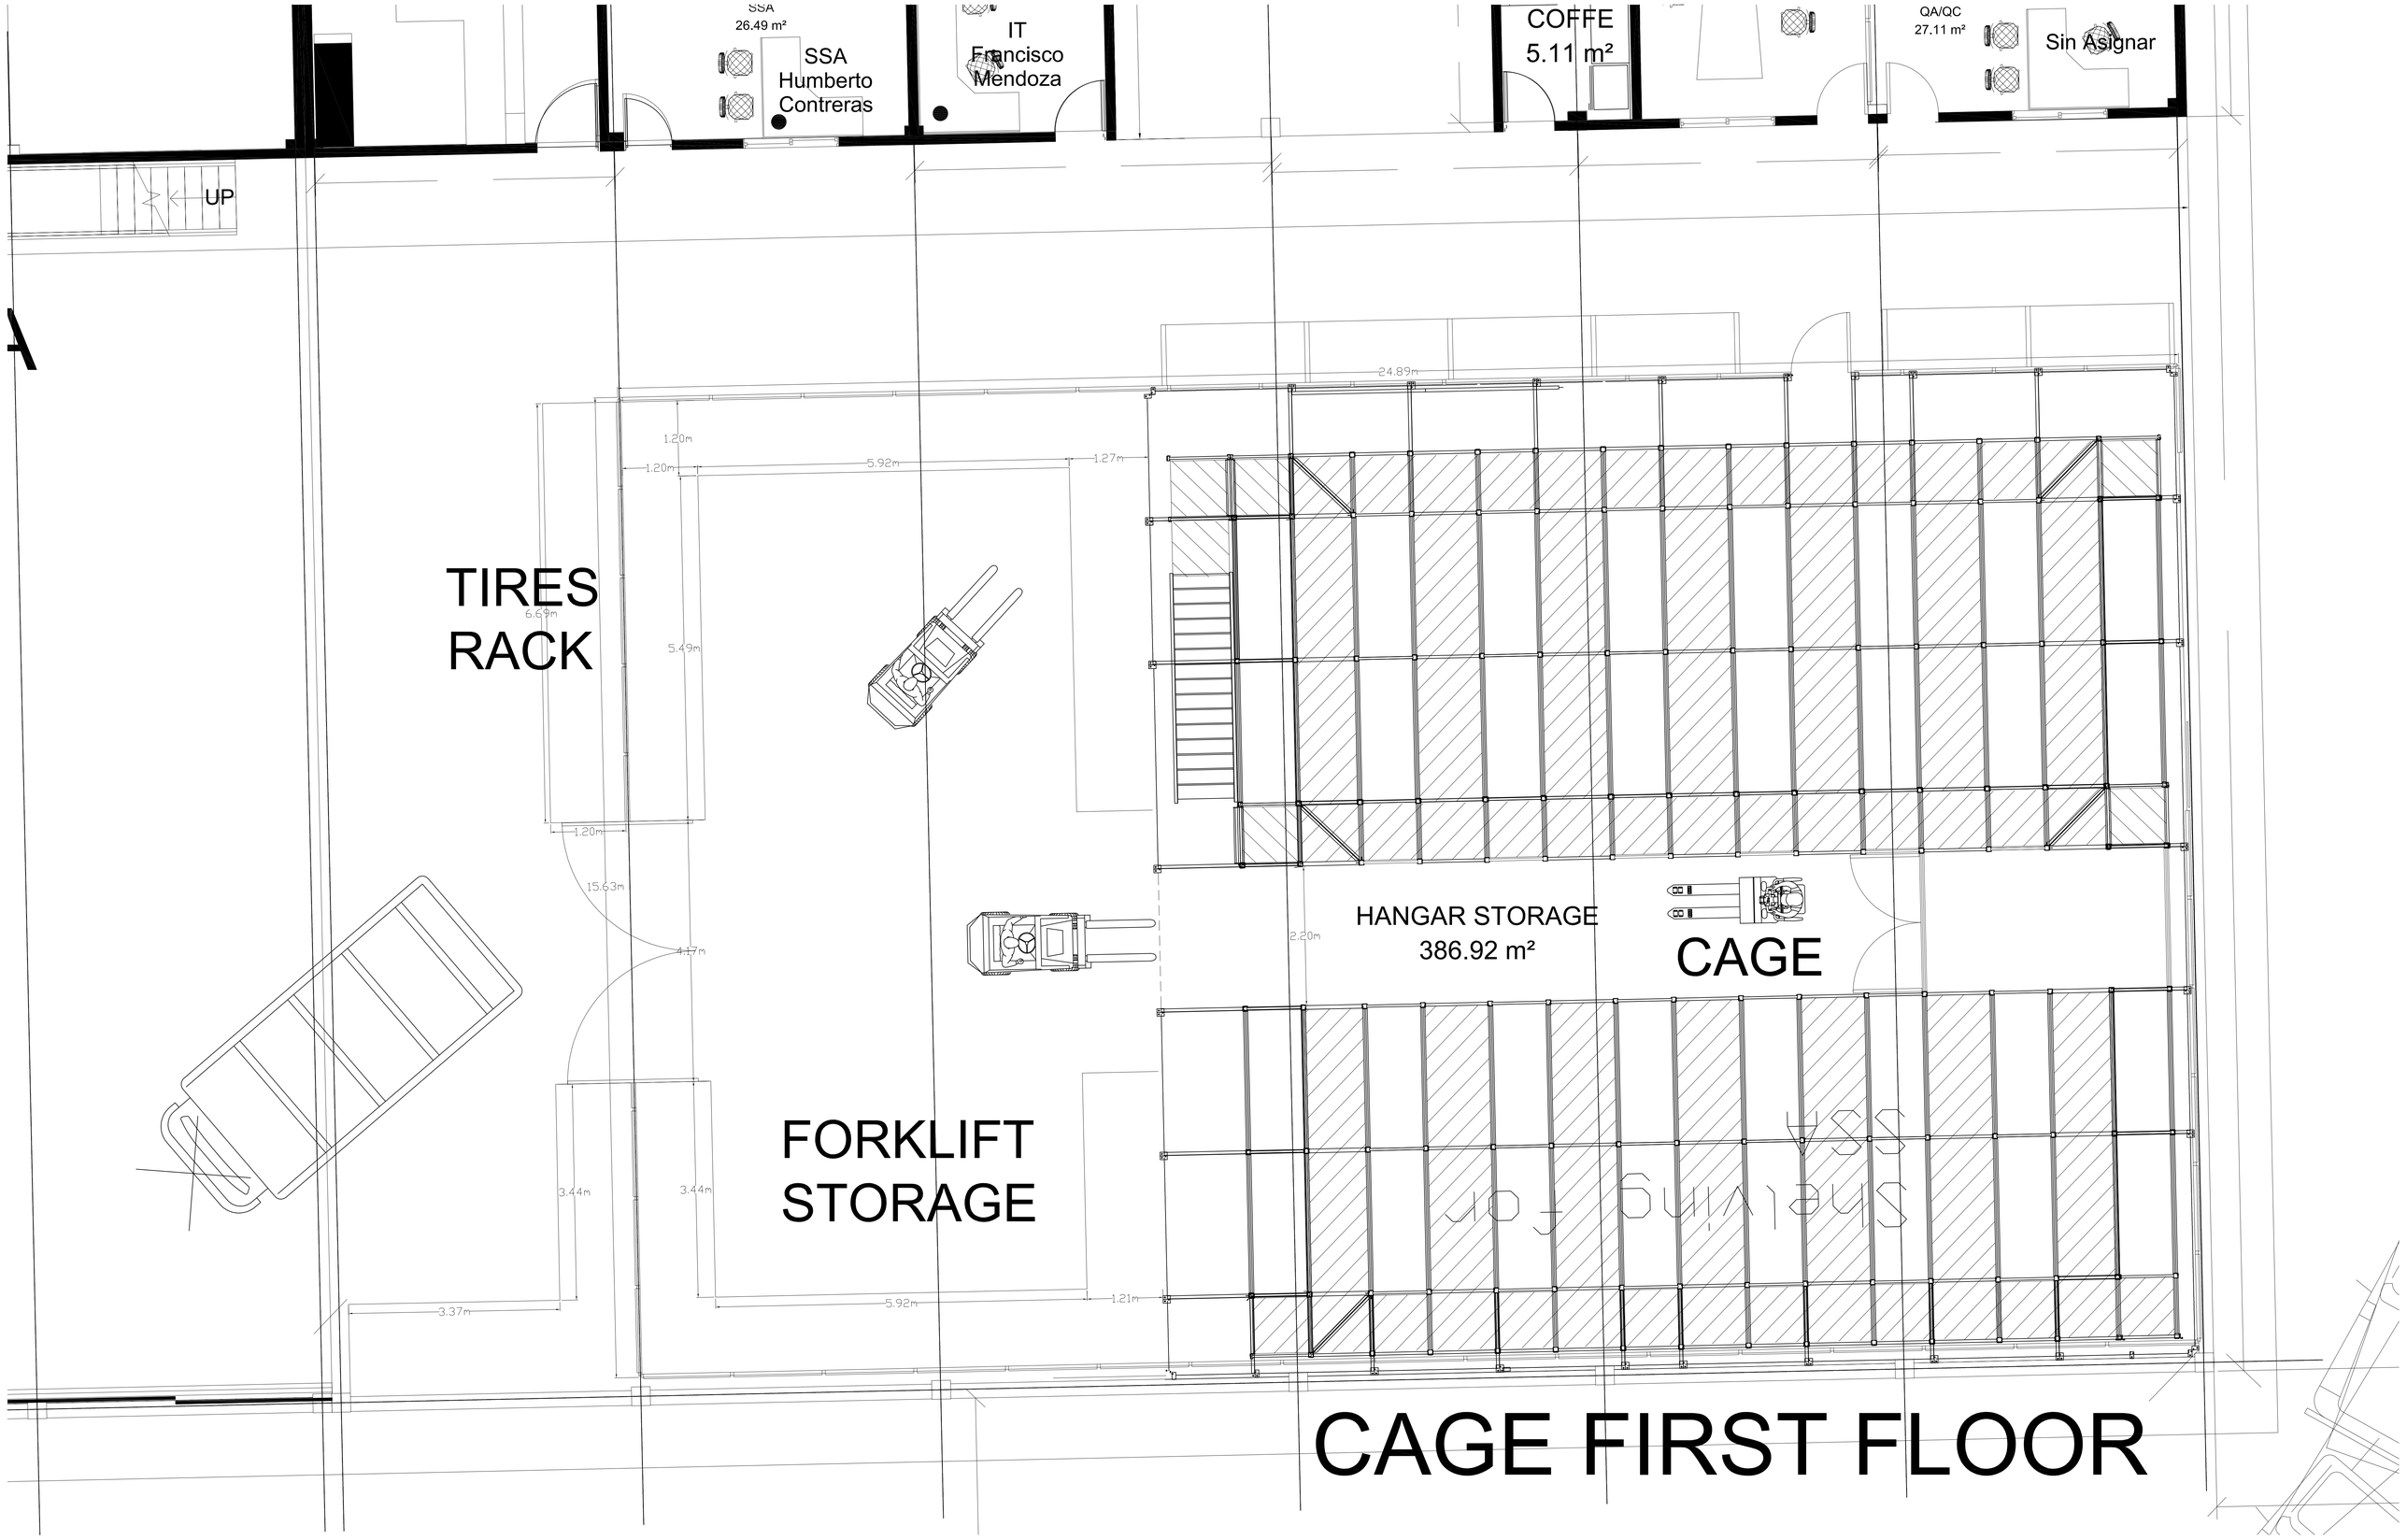
SSA
26.49 m²
SSA
Humberto
Contreras
IT
Francisco
Mendoza
COFFE
5.11 m²
QA/QC
27.11 m²
Sin Asignar
UP
24.89m
1.20m
1.20m
5.92m
1.27m
TIRES
RACK
6.69m
5.49m
1.20m
15.63m
4.17m
HANGAR STORAGE
386.92 m²
2.20m
CAGE
FORKLIFT
STORAGE
3.44m
3.44m
3.37m
5.92m
1.21m
SSA
Shelving for
CAGE FIRST FLOOR

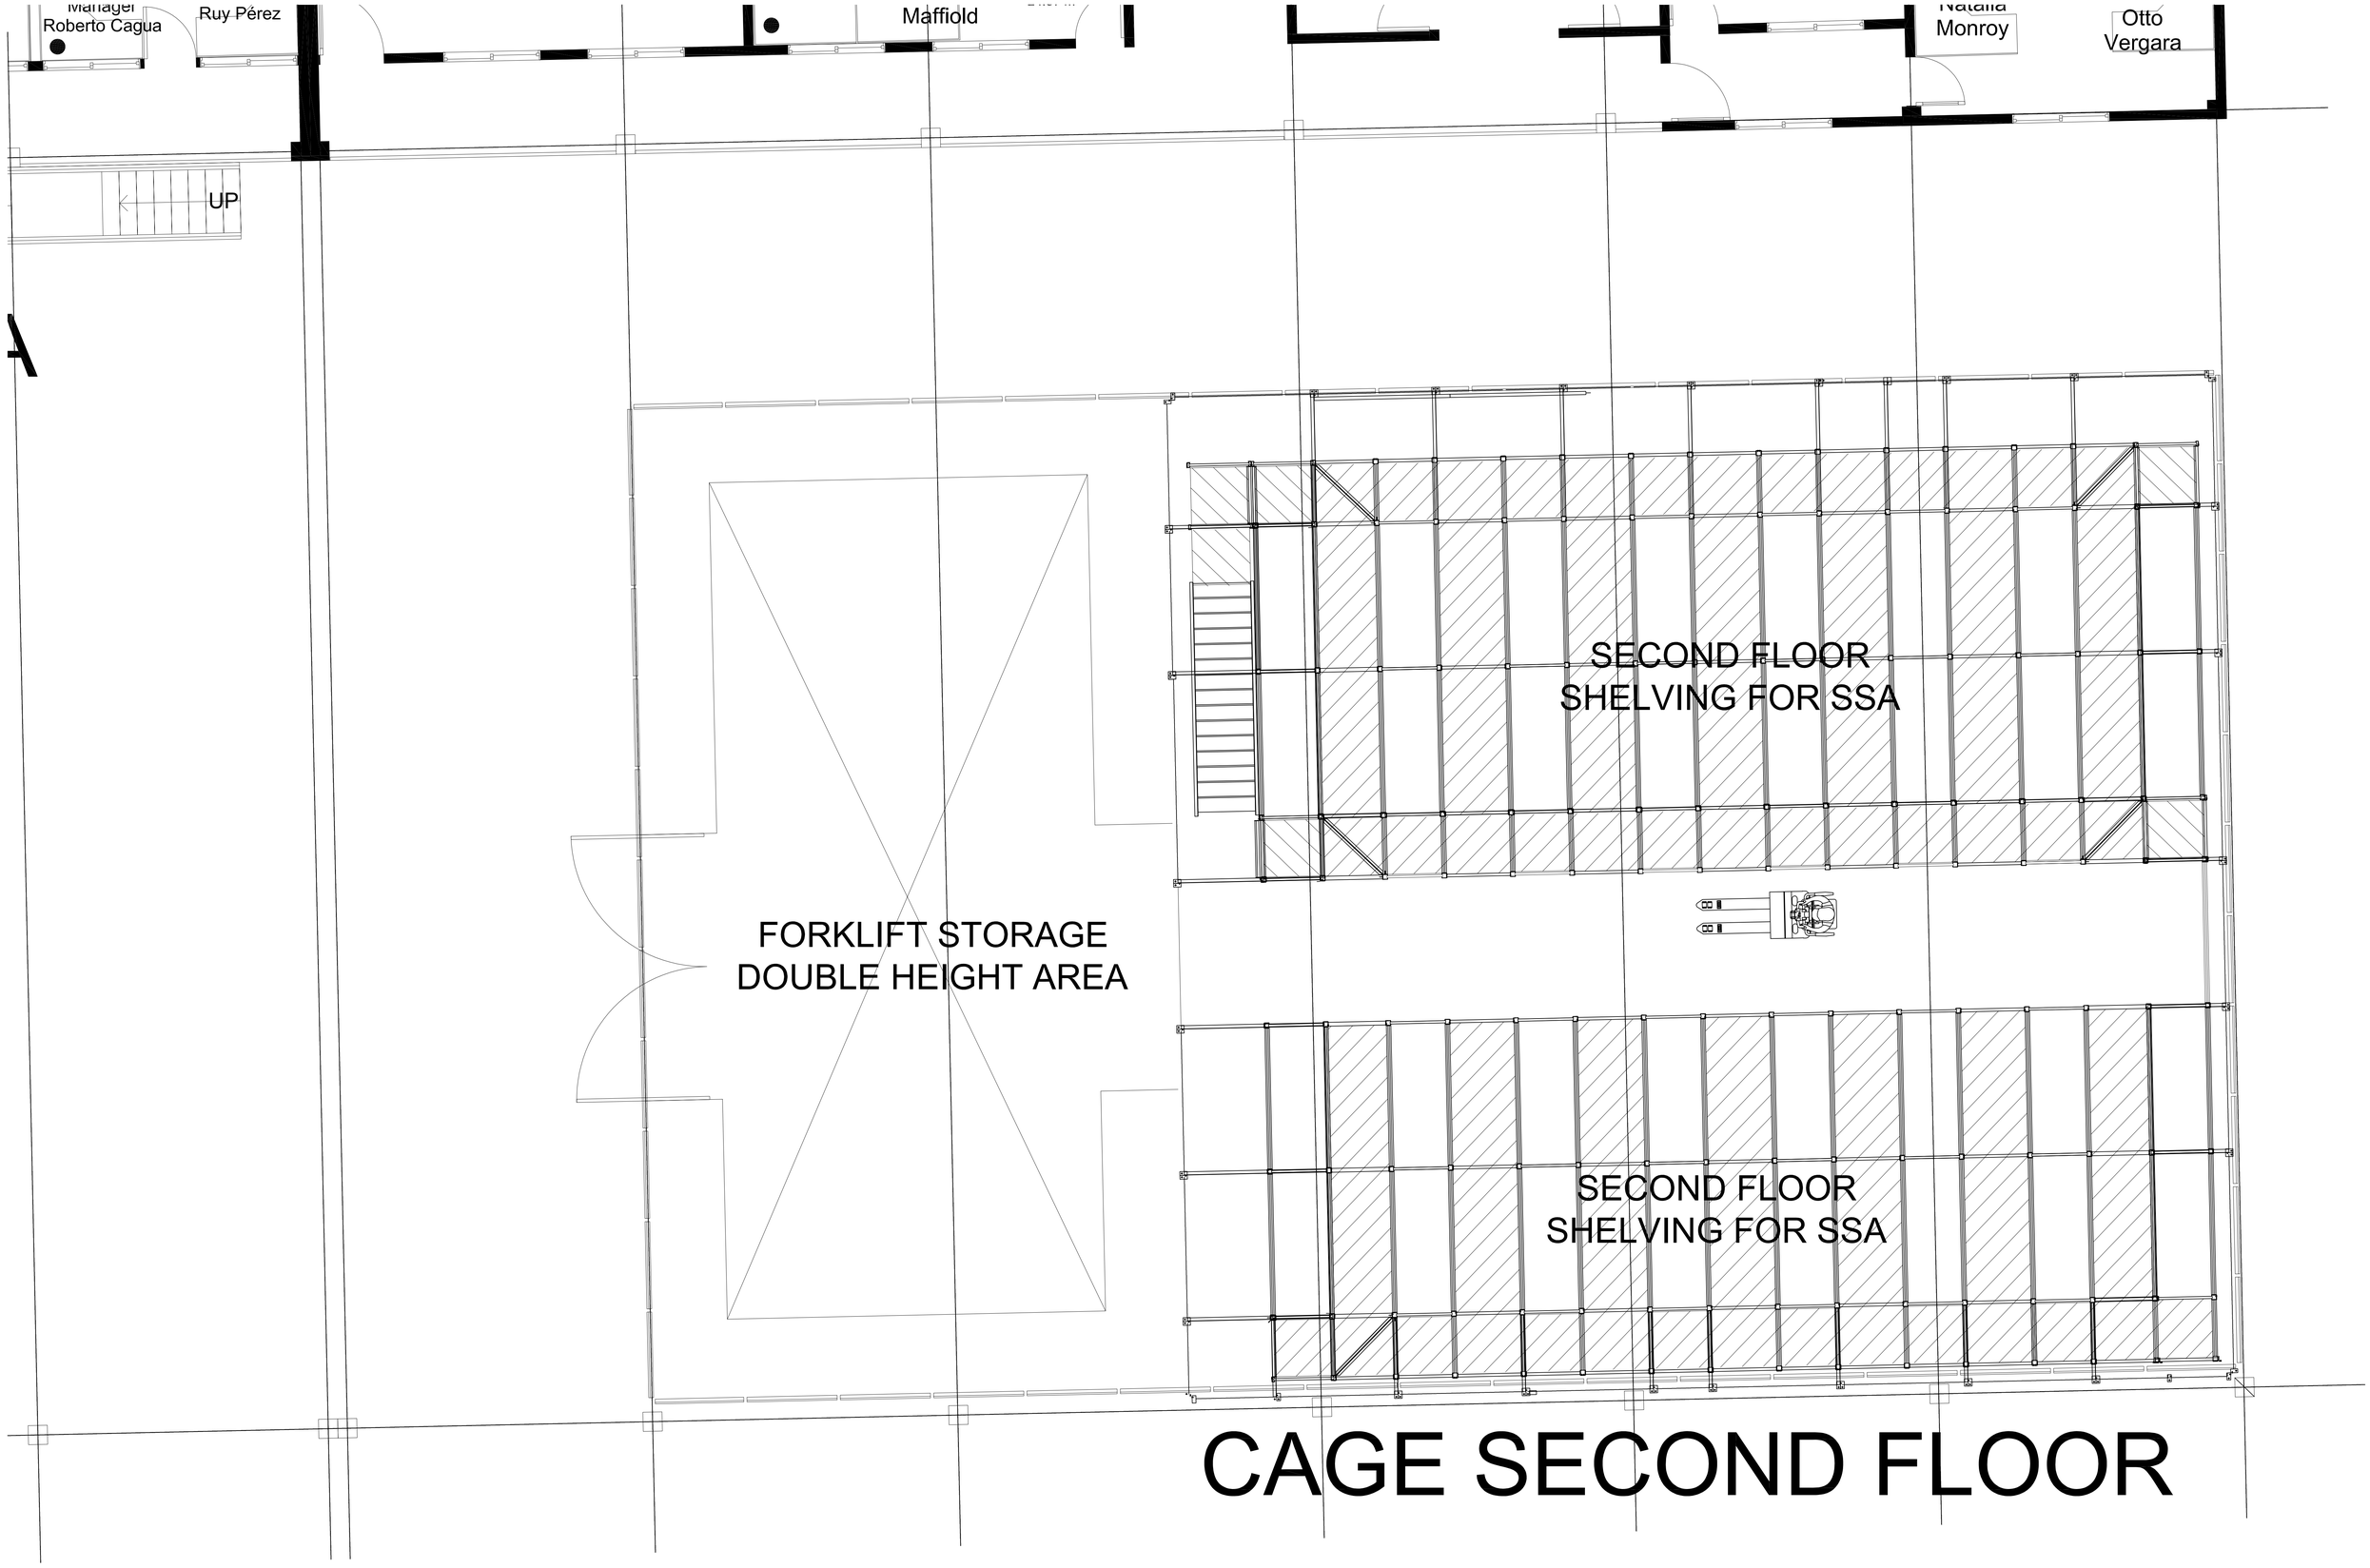

CAGE SECOND FLOOR