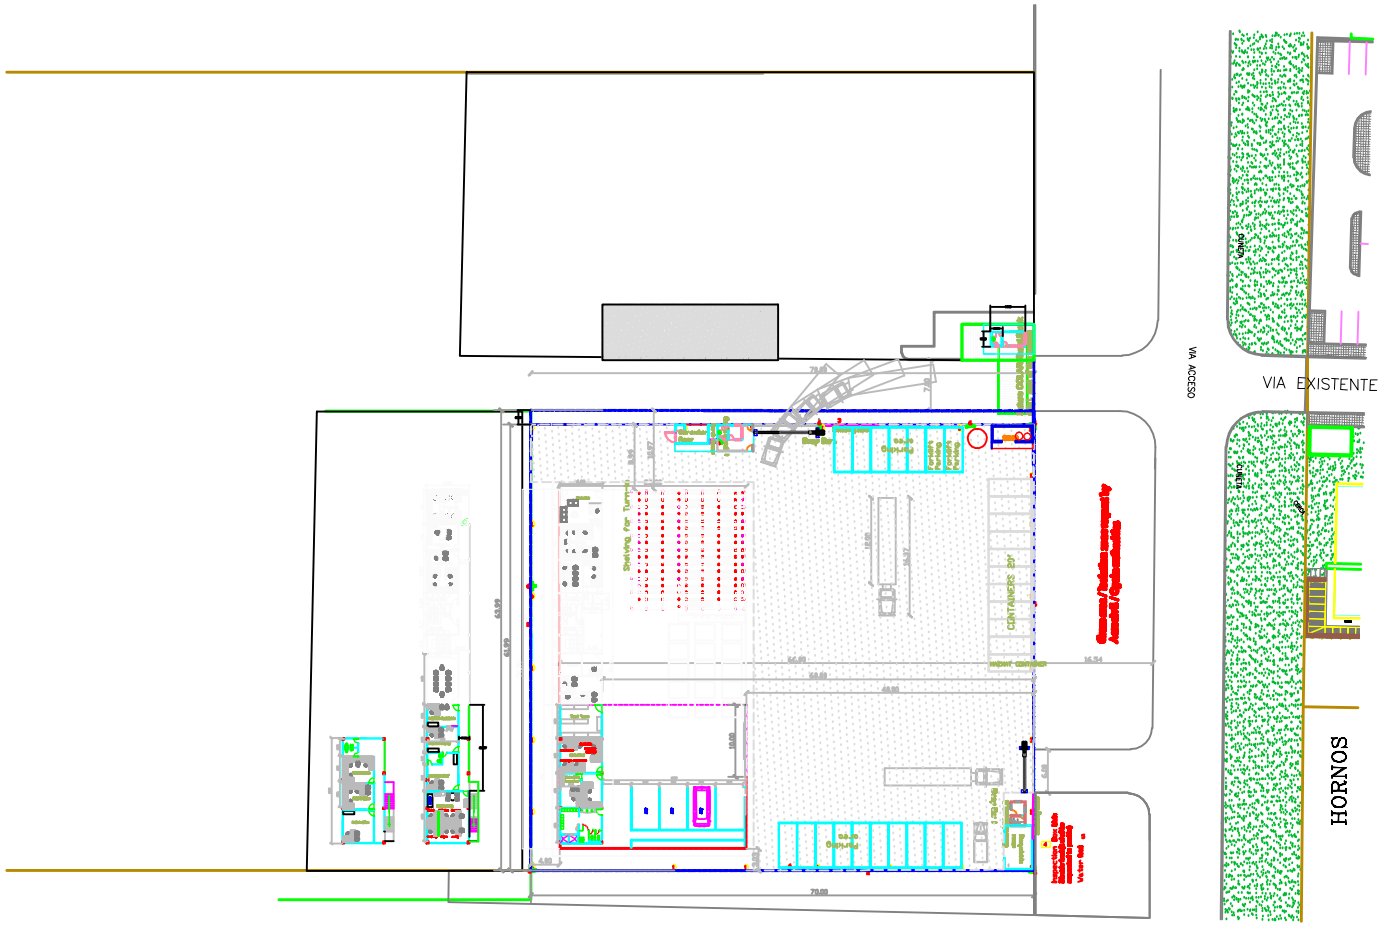

	EMBASSSY UNITED STATES OF AMERICA BOGOTA, COLOMBIA MILGP SECTION	Project LOGMIS RELOCATION (II Phase)	Contains GENERAL PLAN VIEW	Requerimient No:
		Place BRIAV - BOGOTA D.C.	Scale: 1:500	Date October 2012
				Drawing No. 1 / 1