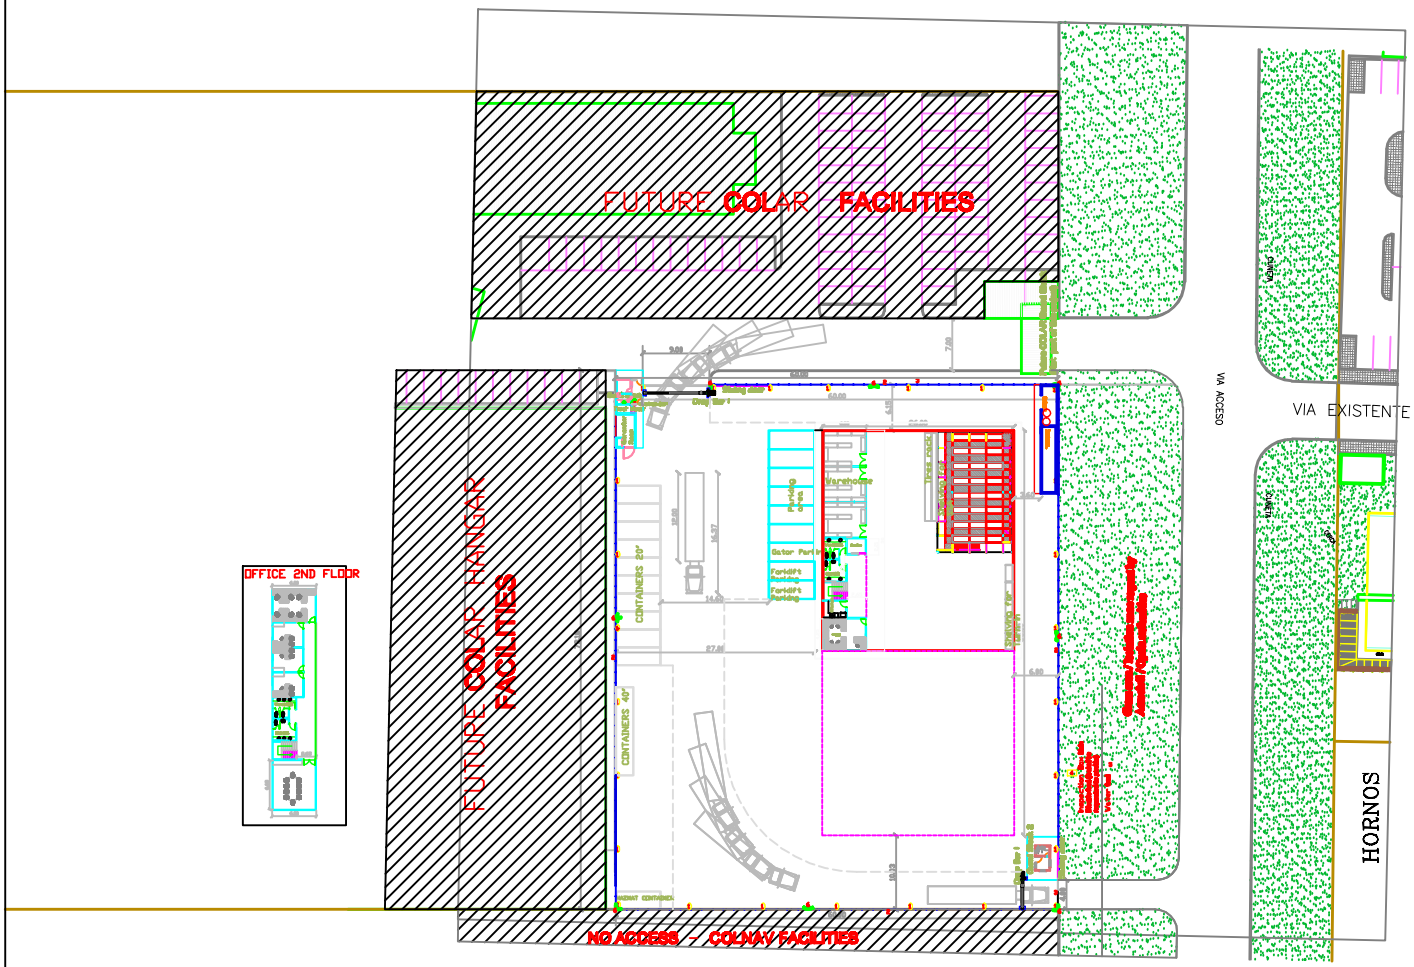

EMBASSSY UNITED STATES OF AMERICA BOGOTA, COLOMBIA MILGP SECTION	Project LOGMIS RELOCATION	Contains GENERAL PLAN VIEW	Requerimient No:
	Place BRIAV - BOGOTA D.C.	Scale: 1:500	Date March 2012
			Drawing No. 1 / 1