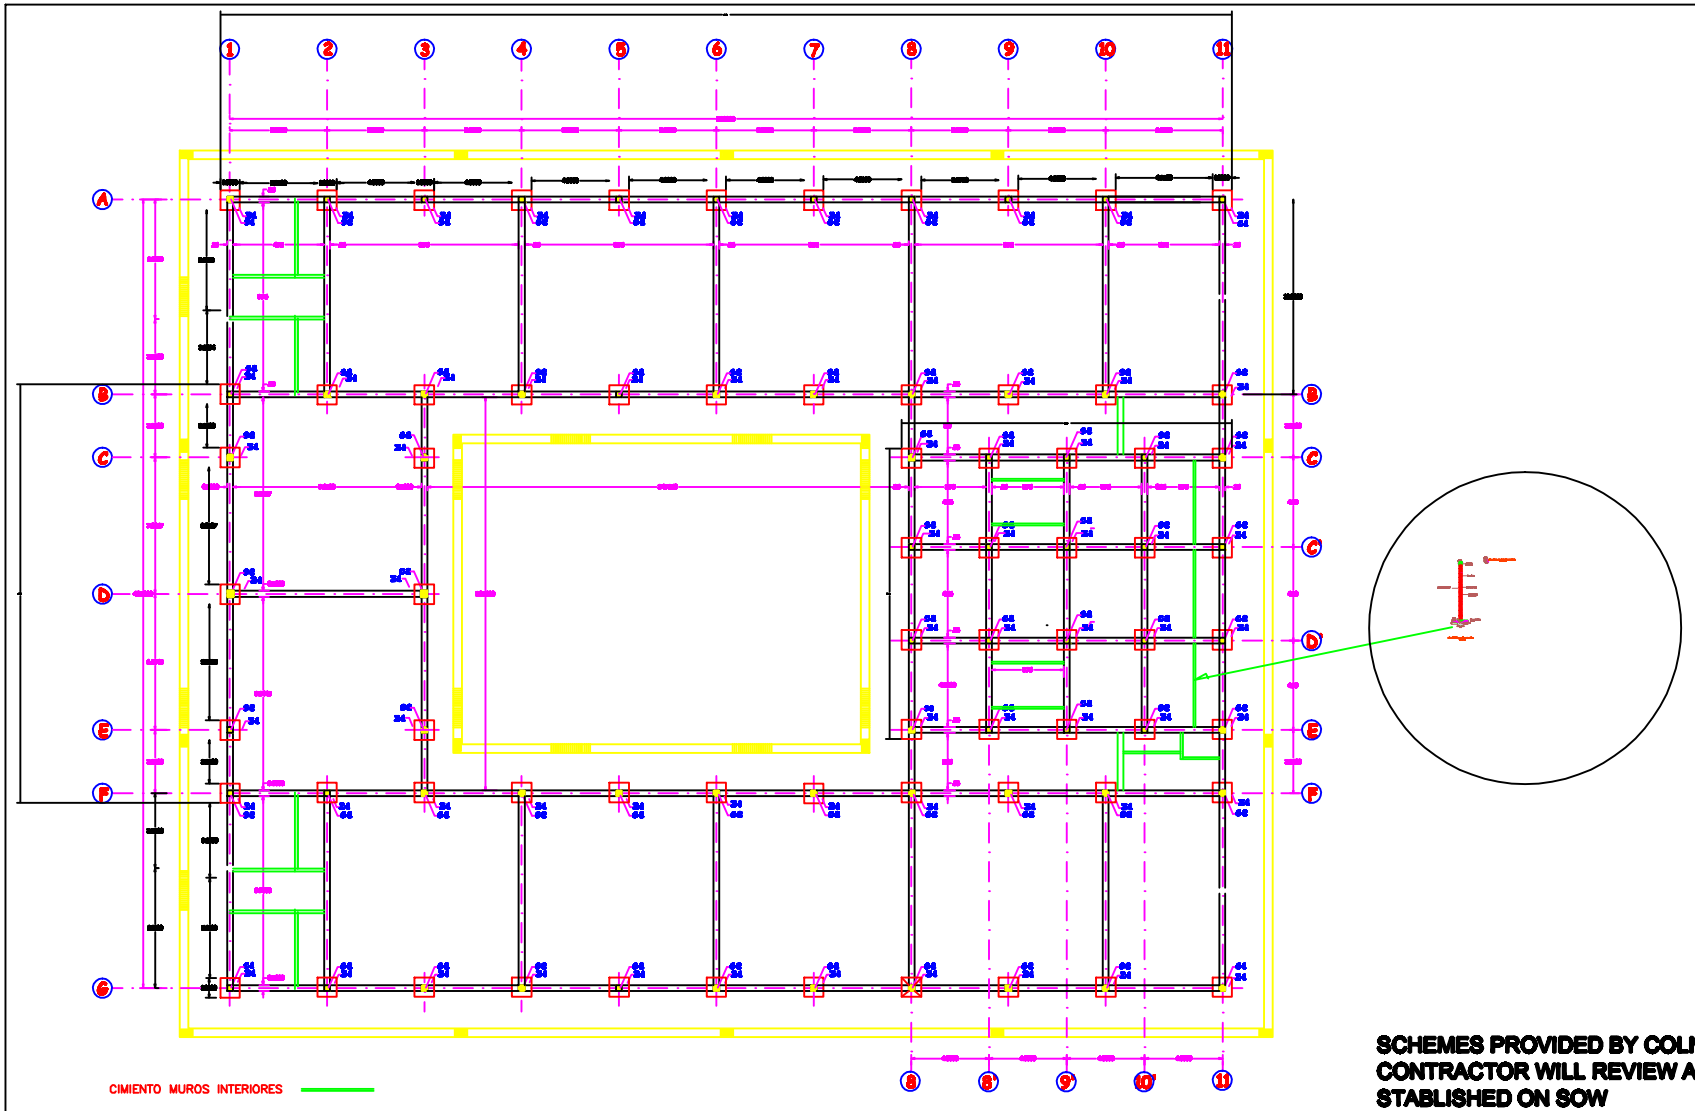

SCHEMES PROVIDED BY COLNAV OFFICE.
CONTRACTOR WILL REVIEW AS
STABLISHED ON SOW

EMBASSSY UNITED STATES OF AMERICA BOGOTA, COLOMBIA MILGP SECTION	Project ENLISTED MARINES BARRACK	Contains GENERAL FOOTINGS PLAN VIEW	Requerimient No:
	Place MARINE BASE, MALAGANA - BOLIVAR	Scale: 1:200	Date May 2011
			Drawing No. 1 / 5

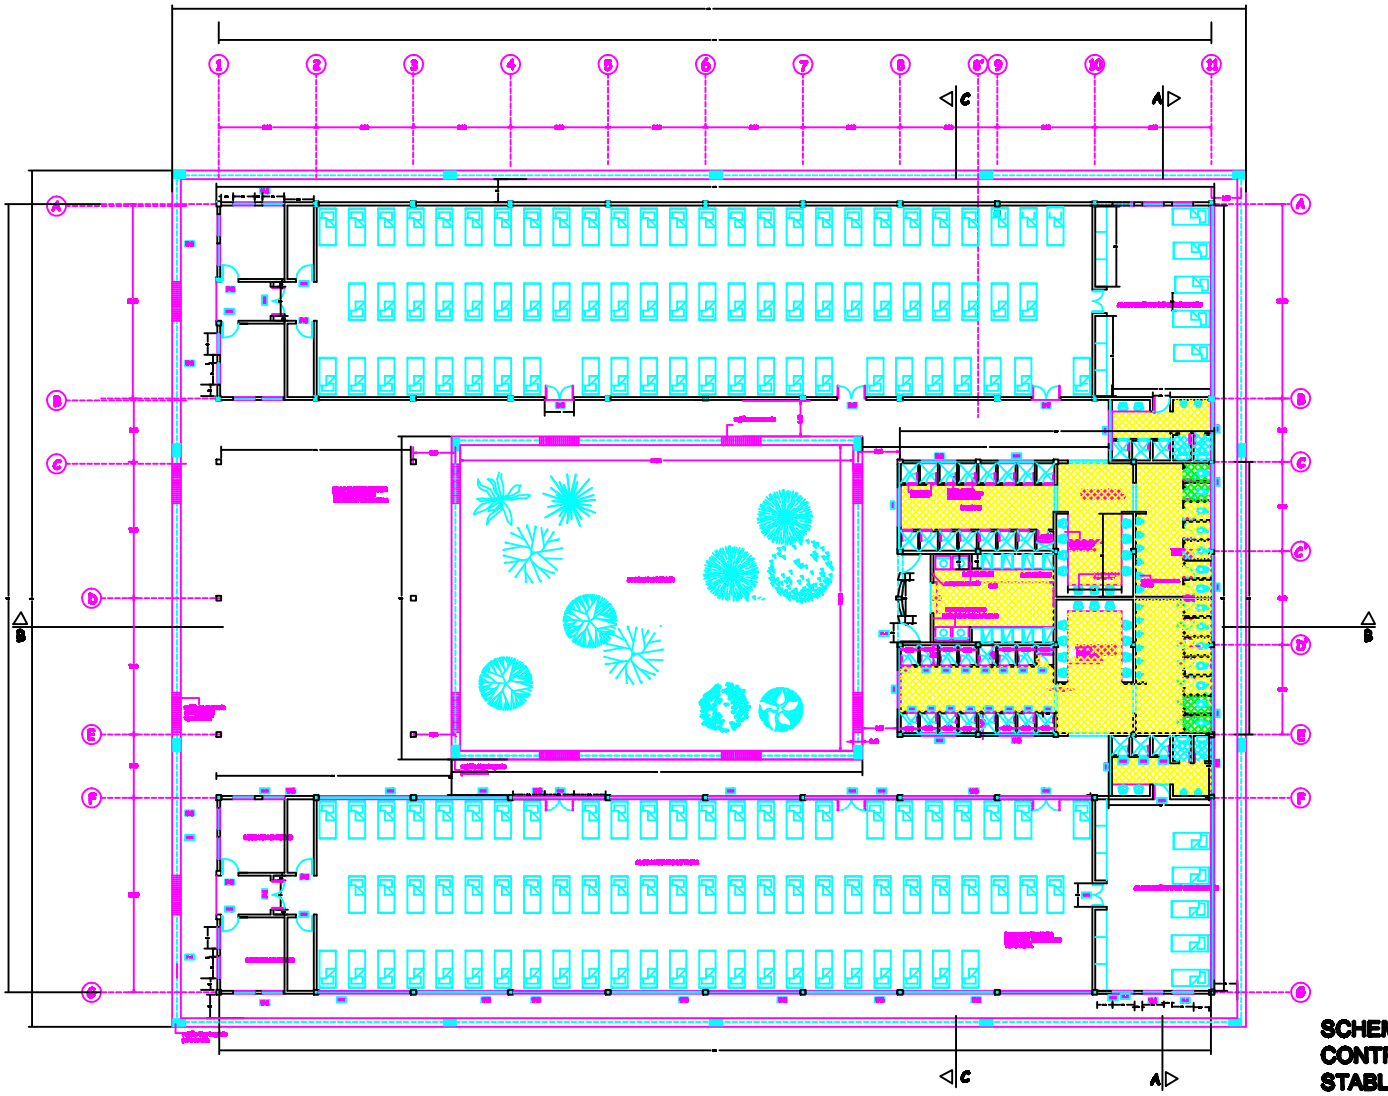

SCHEMES PROVIDED BY COLNAV OFFICE.
CONTRACTOR WILL REVIEW AS
STABLISHED ON SOW

EMBASSSY UNITED STATES OF AMERICA BOGOTA, COLOMBIA MILGP SECTION	Project ENLISTED MARINES BARRACK	Contains GENERAL PLAN VIEW	Requerimient No:
	Place MARINE BASE, MALAGANA - BOLIVAR	Scale: 1:200	Date May 2011
			Drawing No. 2 / 5

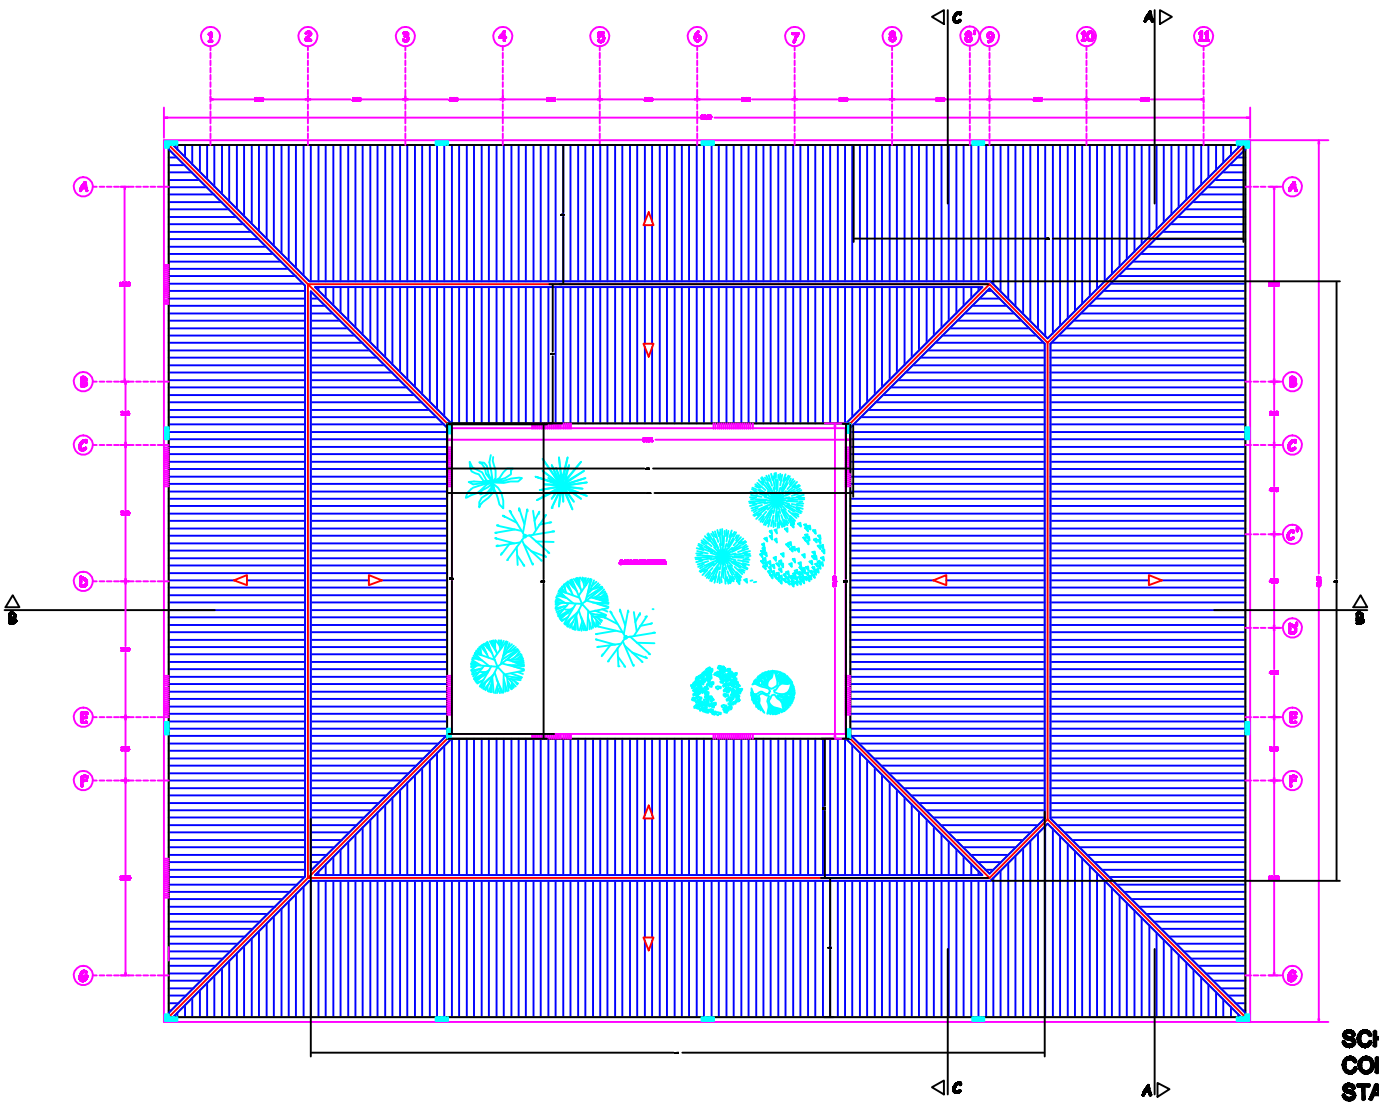

SCHEMES PROVIDED BY COLNAV OFFICE.
CONTRACTOR WILL REVIEW AS
STABLISHED ON SOW

EMBASSSY UNITED STATES OF AMERICA BOGOTA, COLOMBIA MILGP SECTION	Project ENLISTED MARINES BARRACK	Contains ROOF PLAN VIEW	Requerimient No:
	Place MARINE BASE, MALAGANA - BOLIVAR	Scale: 1:200	Date May 2011
			Drawing No. 3 / 5

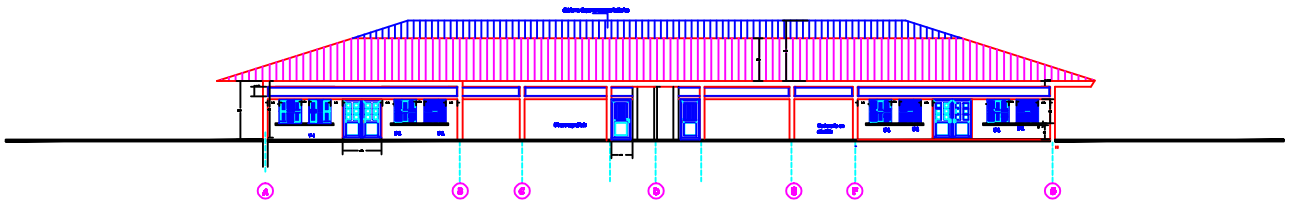

FACHADA PRINCIPAL

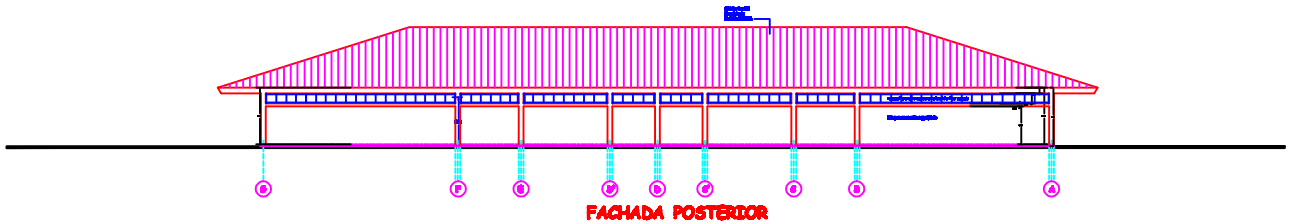

FACHADA POSTERIOR

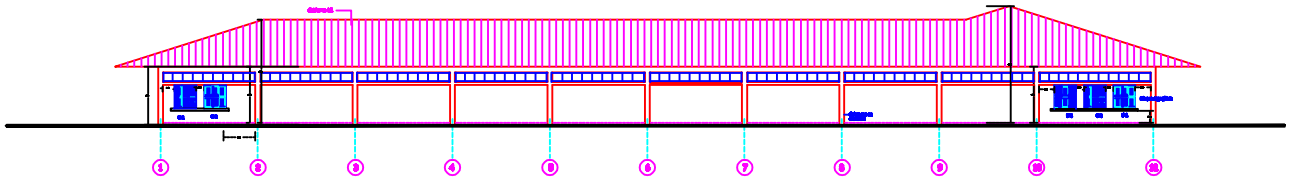

FACHADA LATERAL DERECHA

SCHEMES PROVIDED BY COLNAV OFFICE.
CONTRACTOR WILL REVIEW AS
STABLISHED ON SOW

	EMBASSSY UNITED STATES OF AMERICA BOGOTA, COLOMBIA MILGP SECTION	Project ENLISTED MARINES BARRACK	Contains GENERAL FACADES	Requerimient No: Date May 2011
		Place MARINE BASE, MALAGANA - BOLIVAR	Scale: 1:200	Drawing No. 4 / 5

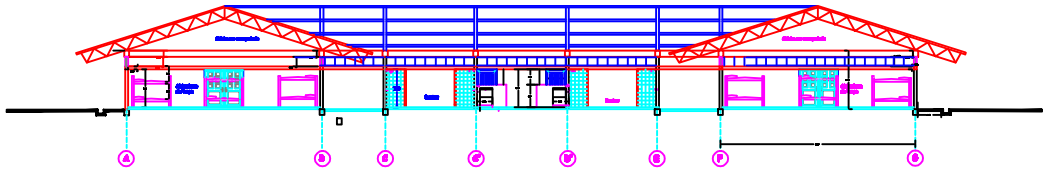

CORTE TRANSVERSAL C - C'

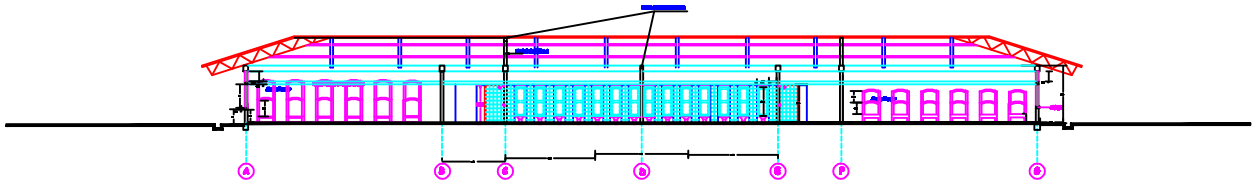

CORTE TRANSVERSAL A - A'

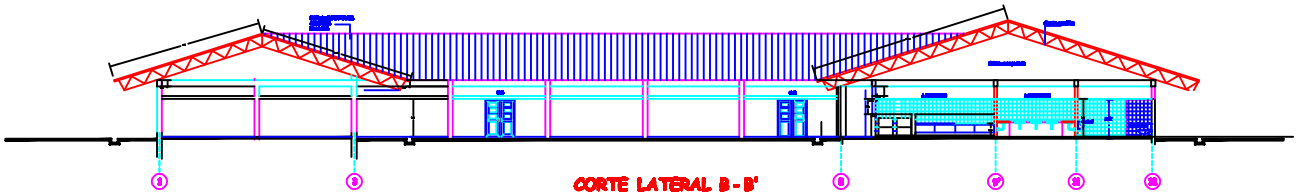

CORTE LATERAL B - B'

SCHEMES PROVIDED BY COLNAV OFFICE.
CONTRACTOR WILL REVIEW AS
STABLISHED ON SOW

	EMBASSSY UNITED STATES OF AMERICA BOGOTA, COLOMBIA MILGP SECTION	Project ENLISTED MARINES BARRACK	Contains SECTIONS	Requerimient No:
		Place MARINE BASE, MALAGANA - BOLIVAR	Scale: 1:200	Date May 2011
				Drawing No. 5 / 5