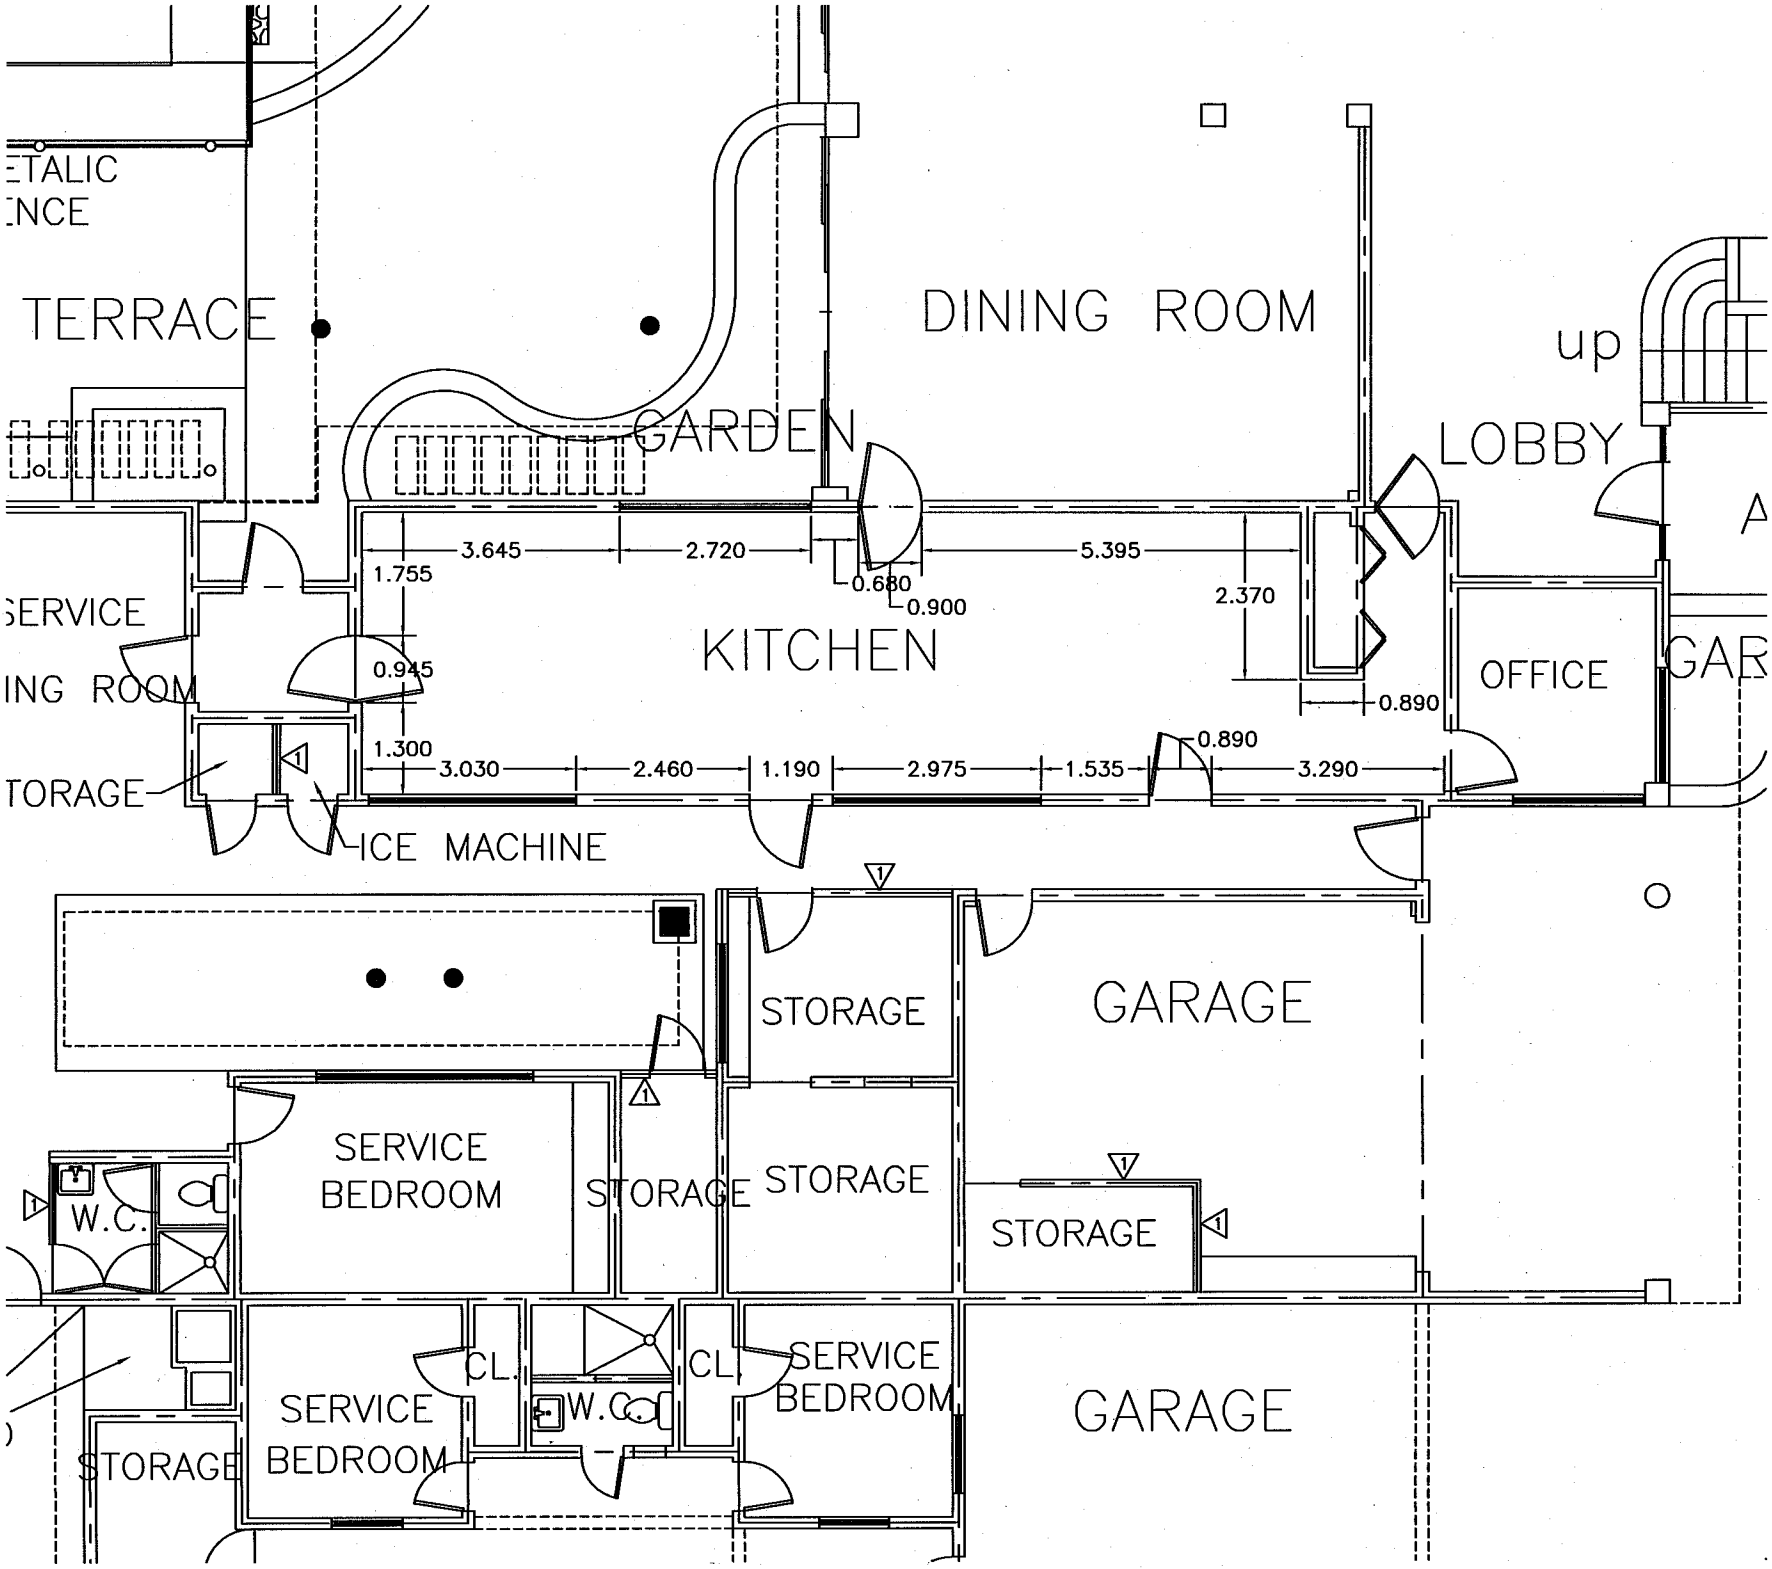
ETALIC
ENCE
TERRACE
DINING ROOM
up
GARDEN
LOBBY
A
SERVICE
ING ROOM
KITCHEN
OFFICE
GAR
TORAGE
ICE MACHINE
3.645
2.720
5.395
1.755
0.680
0.900
2.370
0.945
0.890
1.300
3.030
2.460
1.190
2.975
1.535
0.890
3.290
STORAGE
GARAGE
SERVICE
BEDROOM
STORAGE
STORAGE
STORAGE
W.C.
CL.
CL.
SERVICE
BEDROOM
SERVICE
BEDROOM
W.C.
GARAGE
STORAGE