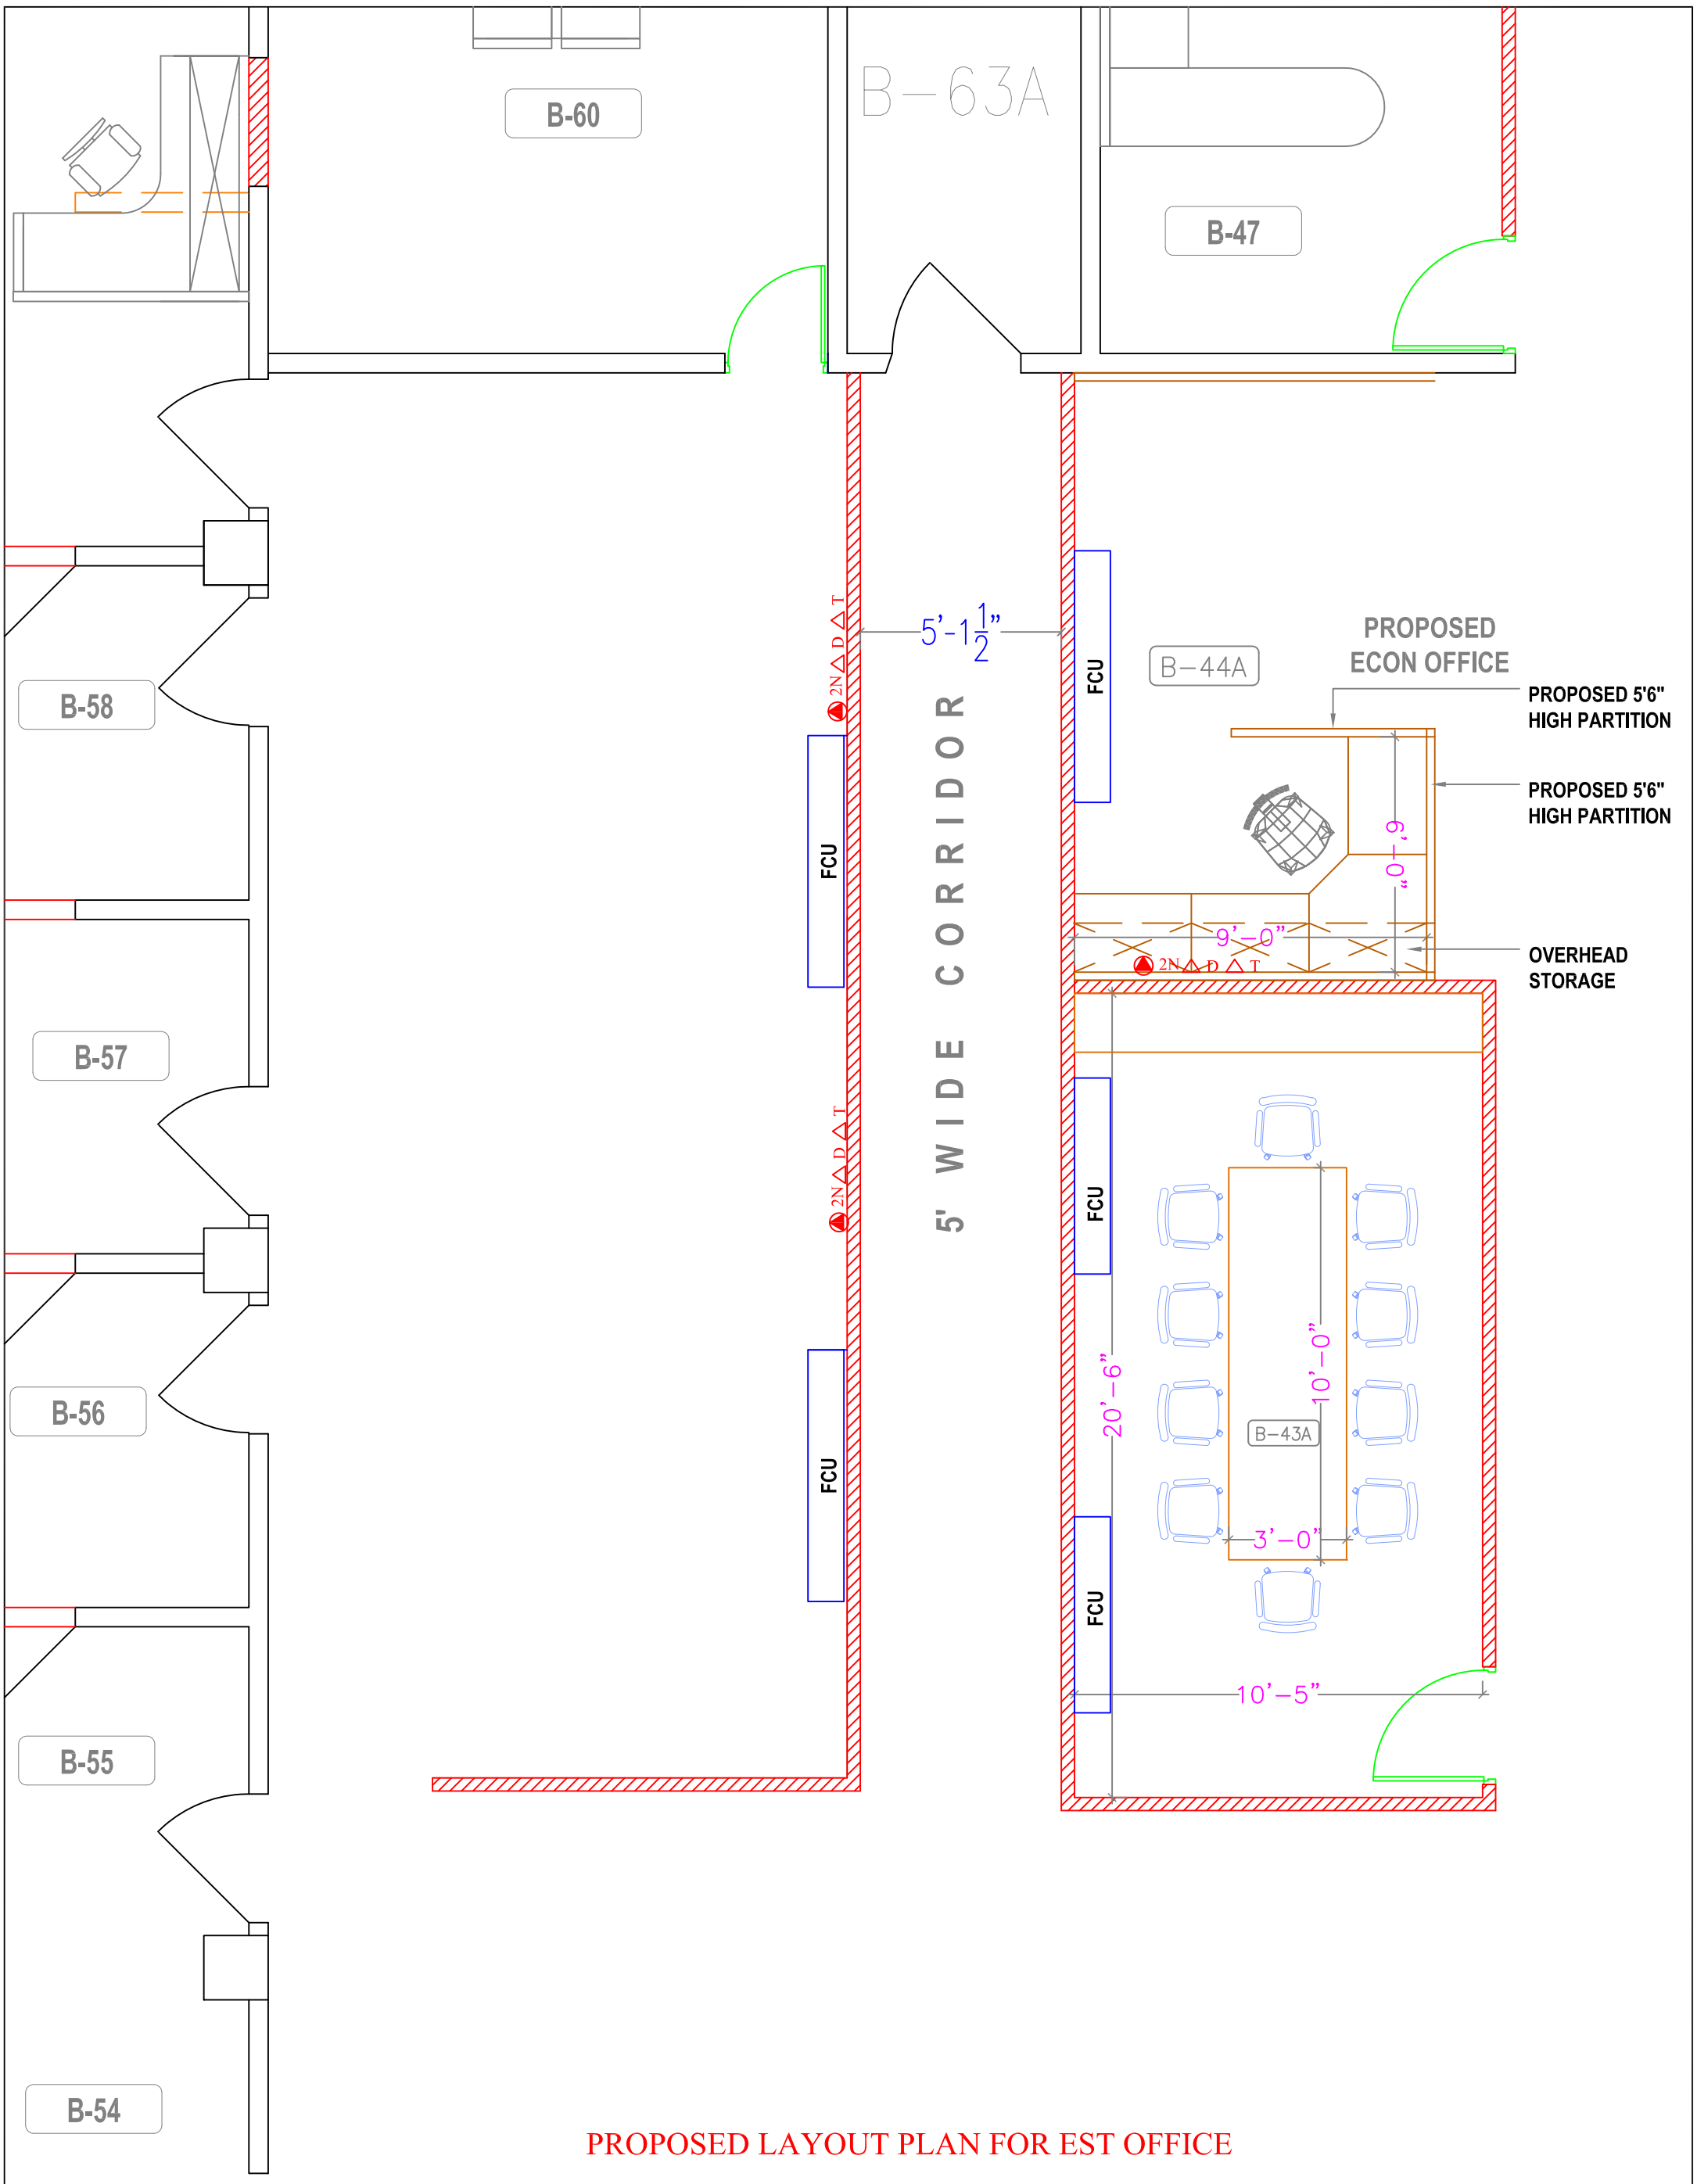

PROPOSED LAYOUT PLAN FOR EST OFFICE

	Drawing Title PART BASEMENT FLOOR PLAN - PROPOSED LAYOUT	Project Title RENOVATION OF ECON SECTION ,BASEMENT, EAST BUILDING AMERICAN EMBASSY, NEW DELHI, INDIA
		Scale NTS Date JUN,12-2014
		Drawn By- DWG. NO. A-02
		Checked By -