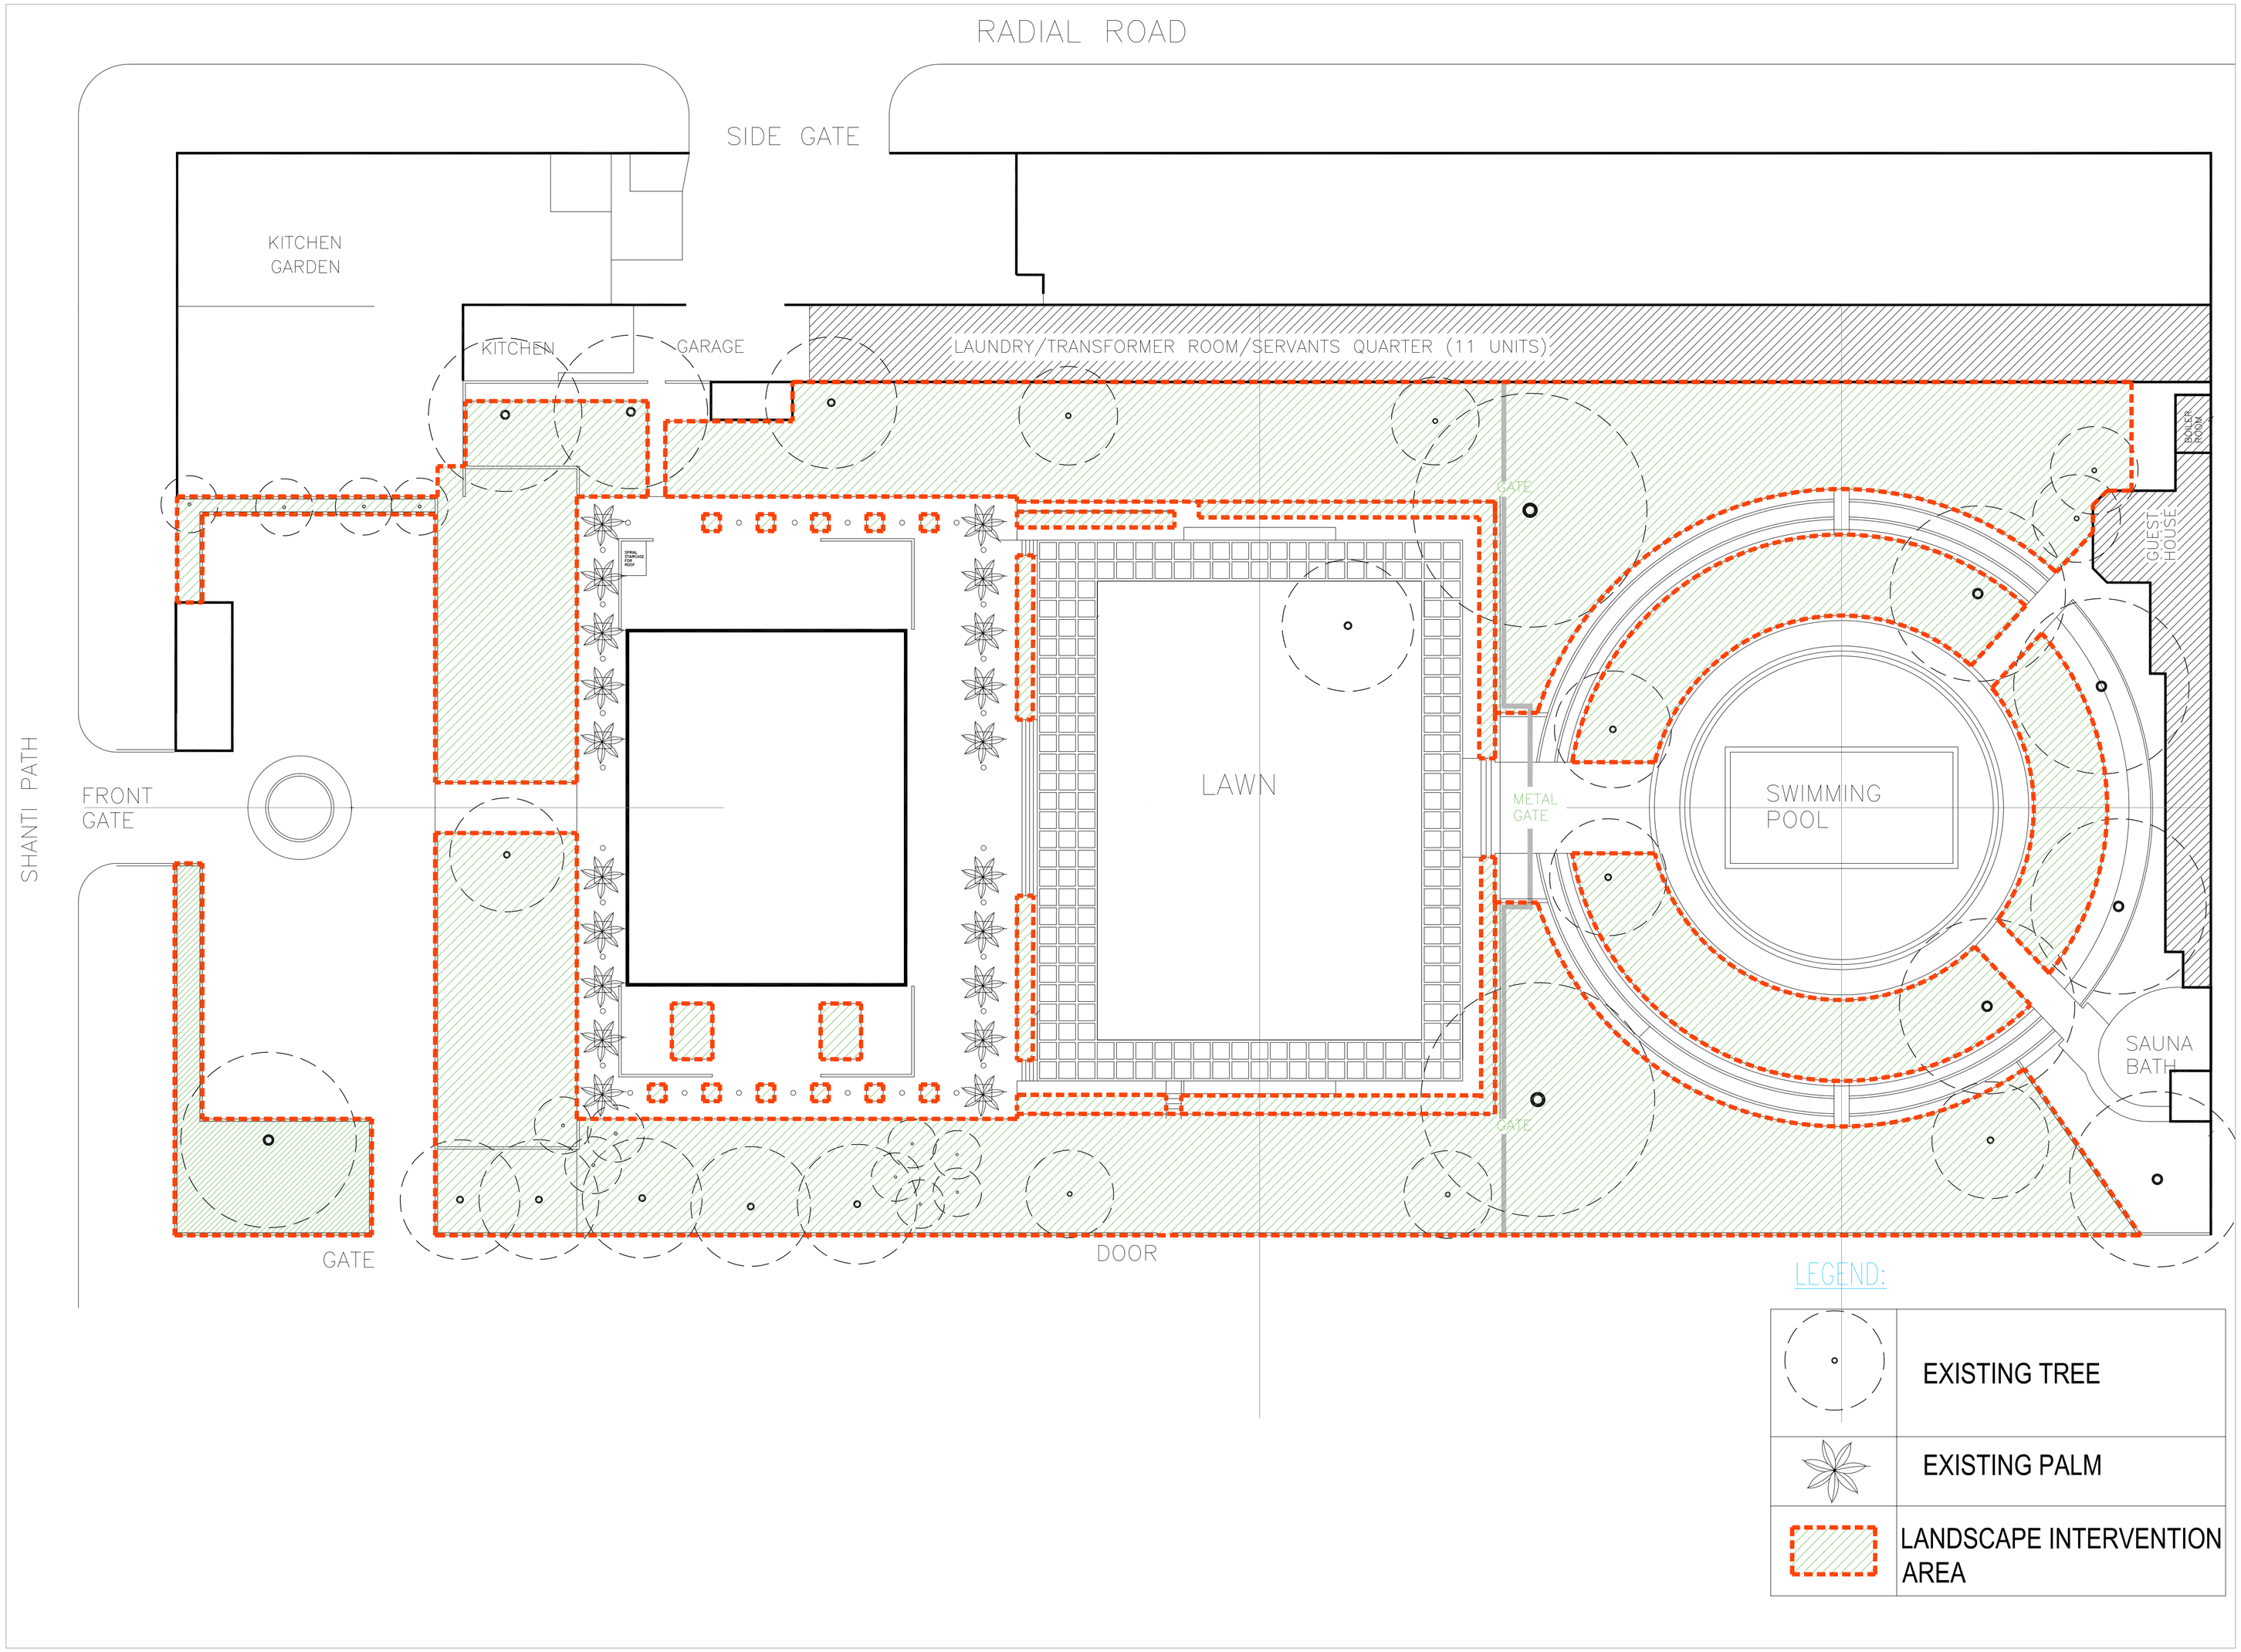

01 SITE PLAN

0 18' 36' 72'

GRAPHICAL (1/36" = 1'-0")

GENERAL NOTES

IMPORTANT NOTES:

1. DRAWINGS ARE TO BE READ AND NOT SCALED.
2. ANY AMBIGUITY IN THE DRAWING MUST BE BROUGHT TO THE ARCHITECT'S NOTICE BEFORE THE COMMENCEMENT OF RELEVANT ITEMS OF THE WORK.
3. THIS DRAWING IS THE PROPERTY & COPYRIGHT OF THE DESIGNERS AND NOT TO BE COPIED OR USED IN ANY MANNER WITHOUT THEIR WRITTEN PERMISSION.

KEY PLAN :

DATE	PRINTS ISSUED TO	NO.	STATUS

REV.	DATE	DESCRIPTION	BY

CLIENT
UNITED STATES EMBASSY, NEW DELHI, INDIA

PROJECT TITLE
AMBASSADOR'S COMPOUND LANDSCAPE DESIGN
US EMBASSY, NEW DELHI

Classification
SENSITIVE BUT UNCLASSIFIED

DRAWING TITLE
LANDSCAPE INTERVENTION PLAN

DWG. NO.	LD -100		
SCALE :	1/36" = 1'-0"	DATE :	15.02.14
CHECKED :	C.M.G	JOB NO.:	206
DEALT :	BABITA	REV.NO.:	R00

CADD FILE NAME : LD -100 LANDSCAPE INTERVENTION PLAN

PHASE :
100% SUBMISSION

A & E COMPANY

VASTUKRITI
ARCHITECTURE - INTERIORS - MANAGEMENT
B-4/25, 2nd Floor, SAFDARJUNG ENCLAVE,
NEW DELHI - 110 029
email: vastukriti@vastukriti.com
telefax: 91-11-26101242 , 26191288

Studiodp | Sustainable Design
89, LGF, Hemkunt Colony Opp. Nehru Place
New delhi - 110048 INDIA
+91 (11) 41040442 telephone
email address: mail@studiodp.in