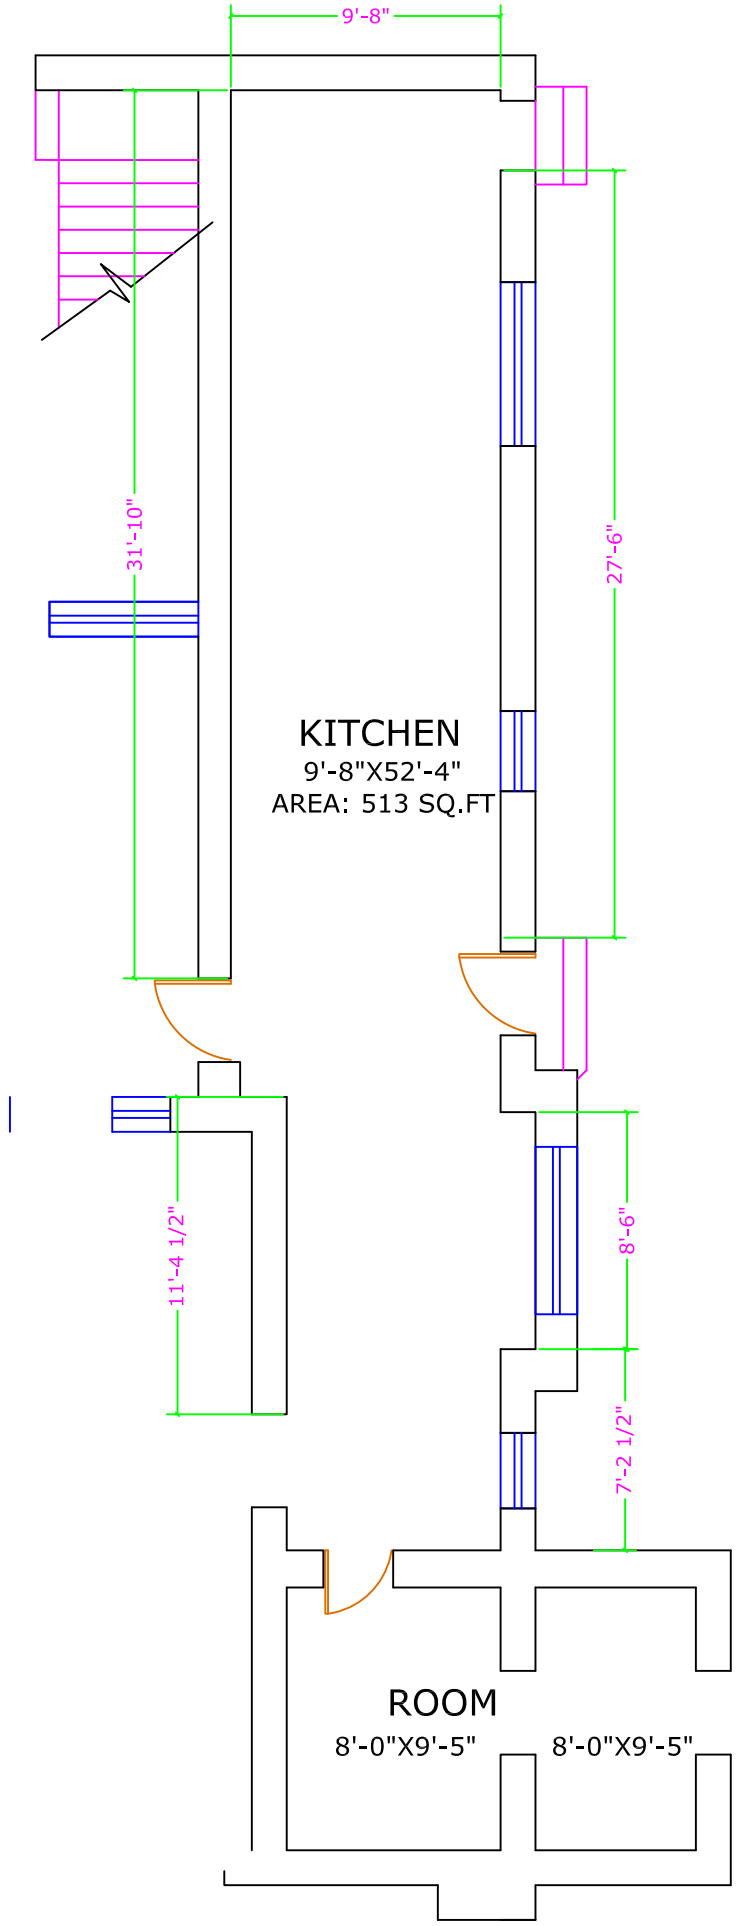

KITCHEN LAYOUT - 17 AMRITA SHERGILL MARG