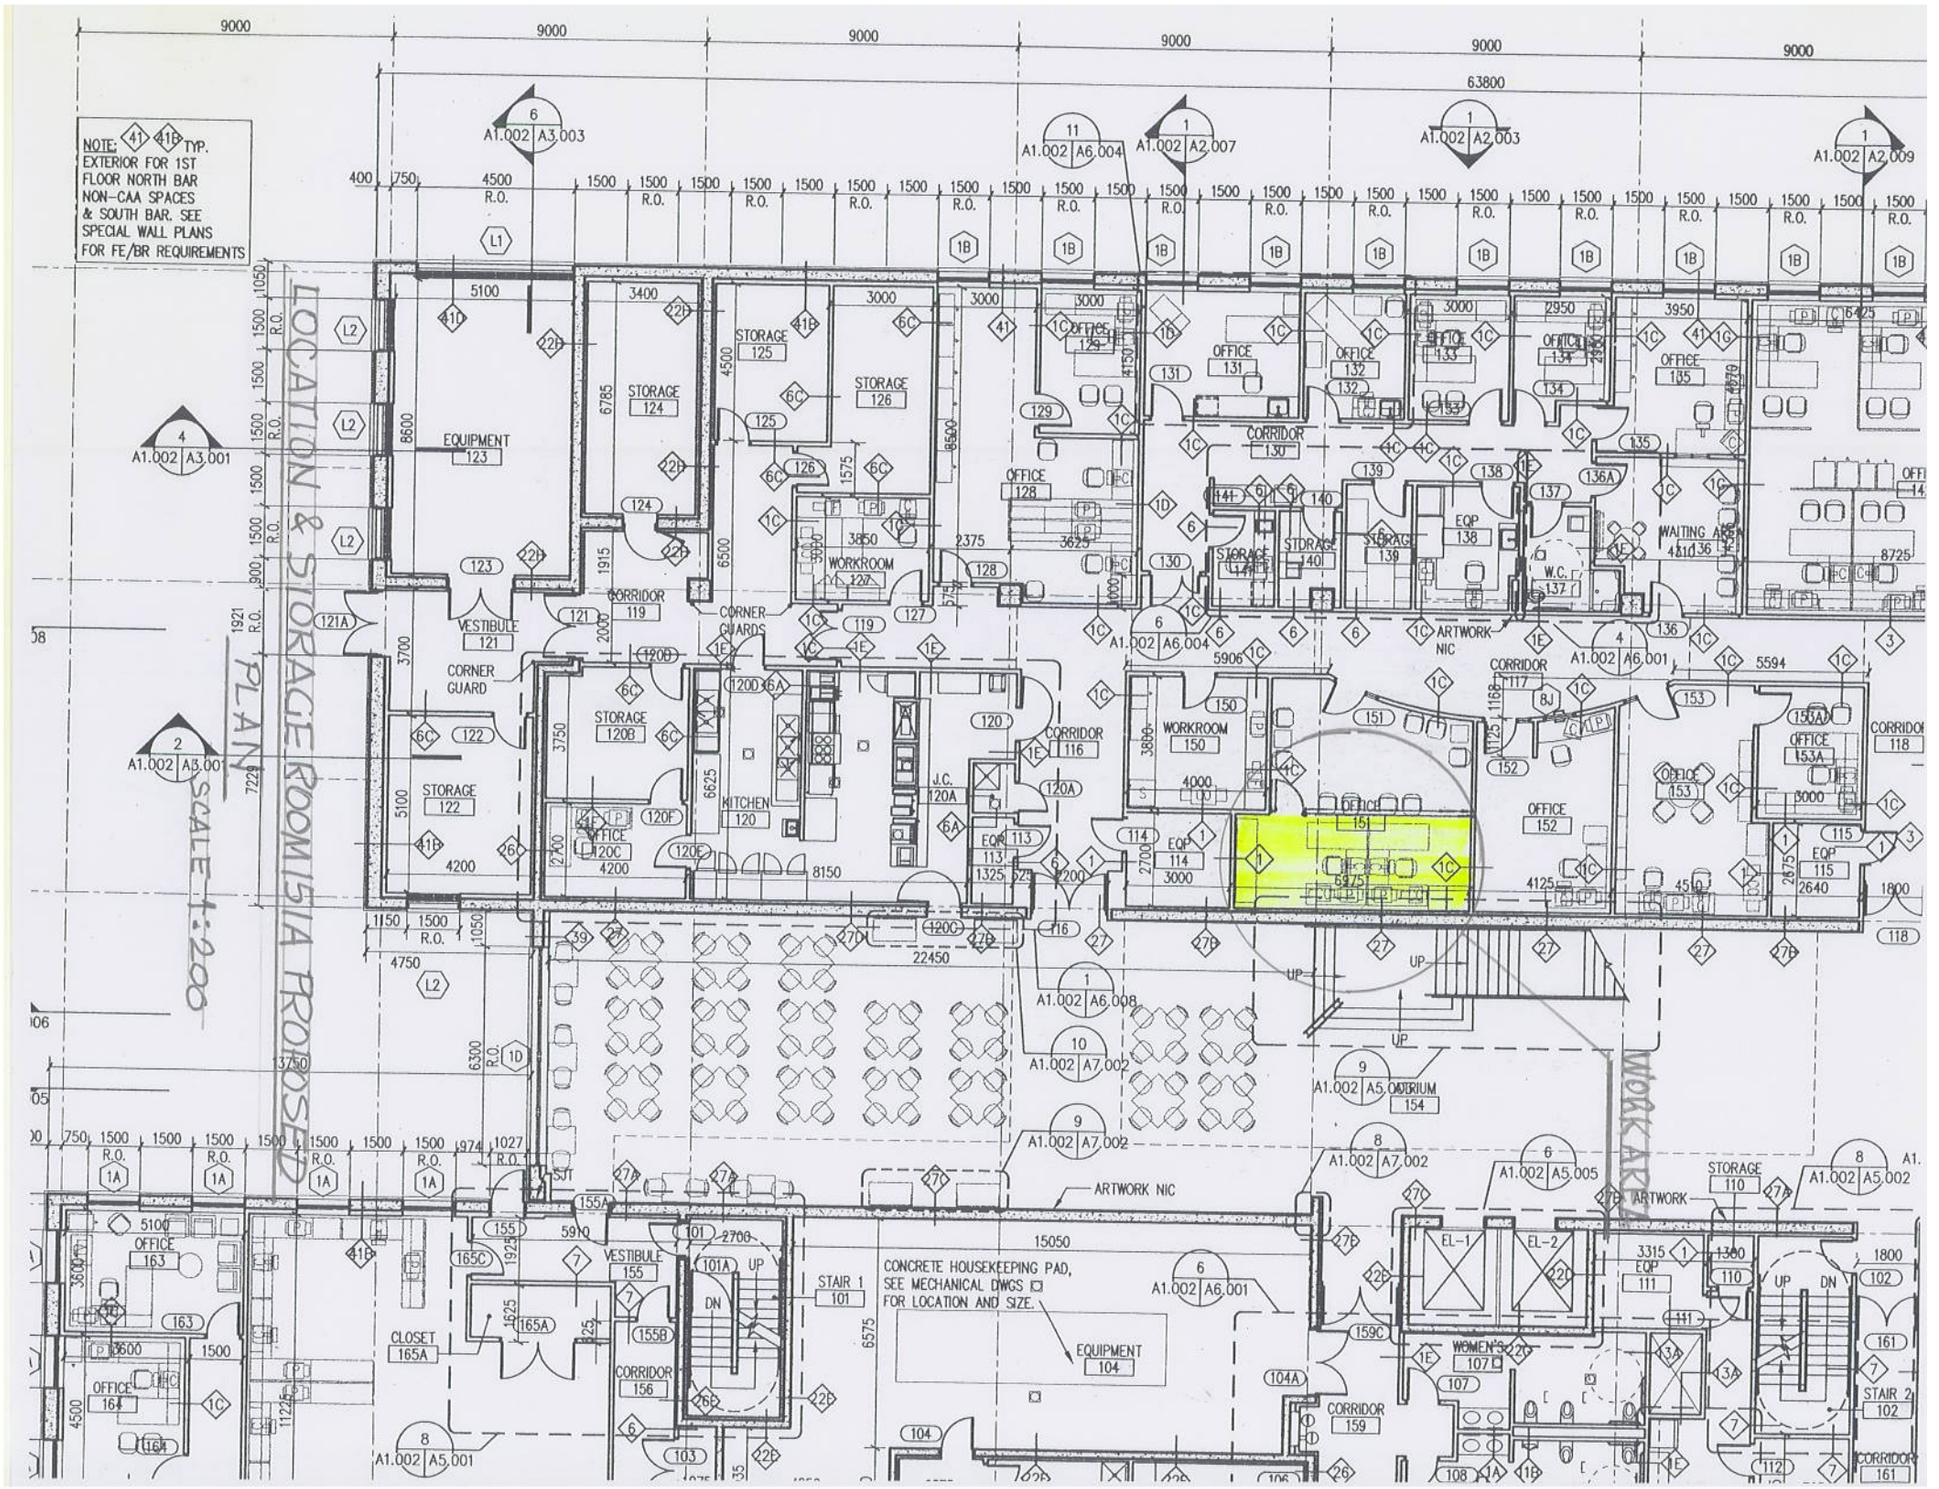

NOTE: 41 41B TYP. EXTERIOR FOR 1ST FLOOR NORTH BAR NON-CAA SPACES & SOUTH BAR. SEE SPECIAL WALL PLANS FOR FE/BR REQUIREMENTS
LOCATION & STORAGE ROOM 151A PROPOSED PLAN
SCALE 1:200
WORK AREA
CONCRETE HOUSEKEEPING PAD, SEE MECHANICAL DWGS FOR LOCATION AND SIZE.
ARTWORK NIC
EQUIPMENT 123
STORAGE 124
STORAGE 125
STORAGE 126
STORAGE 122
STORAGE 120B
STORAGE 110
VESTIBULE 121
VESTIBULE 155
CORRIDOR 119
CORRIDOR 130
CORRIDOR 116
CORRIDOR 117
CORRIDOR 118
CORRIDOR 156
CORRIDOR 159
CORRIDOR 161
KITCHEN 120
WORKROOM 127
WORKROOM 150
OFFICE 128
OFFICE 129
OFFICE 131
OFFICE 132
OFFICE 133
OFFICE 134
OFFICE 135
OFFICE 152
OFFICE 153
OFFICE 153A
OFFICE 151
OFFICE 120C
OFFICE 163
OFFICE 164
WAITING AREA 136
W.C. 137
EQP 138
EQP 113
EQP 114
EQP 115
EQP 111
J.C. 120A
ATRIUM 154
STAIR 1 101
STAIR 2 102
CLOSET 165A
WOMEN'S 107
EL-1
EL-2
CORNER GUARD
CORNER GUARDS

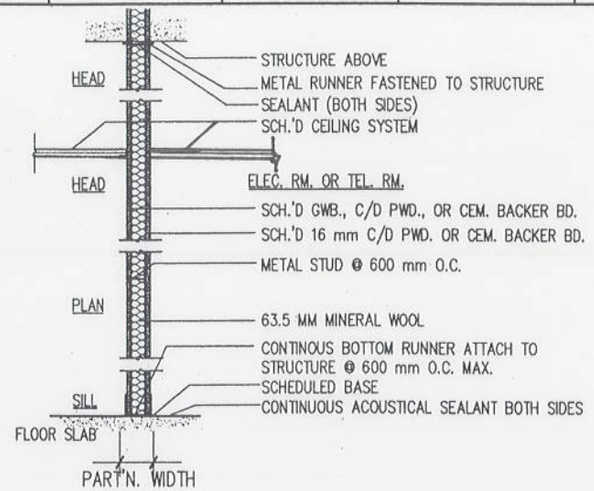

TYPE	PART'N. WIDTH	MAX. HEIGHT	STUD SIZE	MAX STUD SPACING O.C.	SOUND BATT INSUL.	FIRE RATING	UL RATING	REMARKS
P-1	124 mm	4.7 M	92 mm	400 mm	YES	NONE	NONE	PLYWOOD ONE FACE (TELE/COM)
P-1A	124 mm	4.7 M	92 mm	400 mm	YES	NONE	NONE	CEM. BD. BOTH FACES
P-1B	124 mm	4.7 M	92 mm	400 mm	YES	NONE	NONE	PLYWOOD BOTH FACES
P-1C	124 mm	4.7 M	92 mm	400 mm	YES	NONE	NONE	GWB BOTH FACES
P-1D	124 mm	4.7 M	92 mm	400 mm	YES	NONE	NONE	2 LAYERS GWB
P-1E	124 mm	4.7 M	92 mm	400 mm	YES	NONE	NONE	ONE SIDE GWB,ONE SIDE CEM BD.
P-1F	124 mm	4.7 M	92 mm	400 mm	YES	1-HR	U448	GWB BOTH FACES
P-1G	124 mm	4.7 M	92 mm	400 mm	YES	NONE	NONE	2 LAYERS GWB, BOTH SIDES, ONE LAYER FOIL FACED

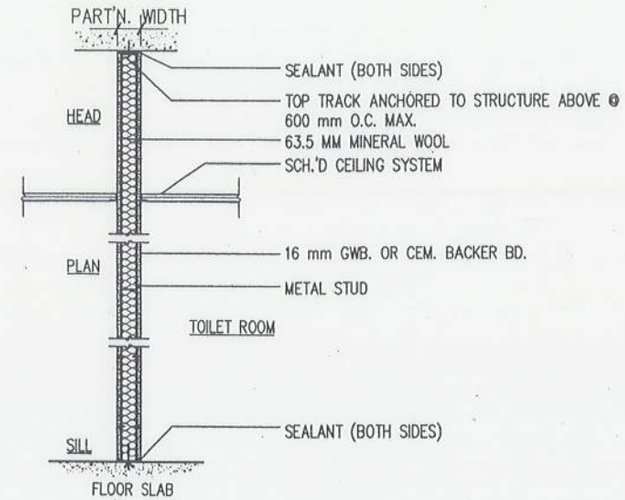

TYPE	PART'N. WIDTH	MAX. HEIGHT	STUD SIZE	MAX STUD SPACING O.C.	SOUND BATT INSUL.	FIRE RATING	UL RATING	REMARKS
P-2	124 mm	4.7 M	92 mm	200 mm	YES	NONE	NONE	GWB. ON CORRIDOR SIDE
P-2A	124 mm	4.7 M	92 mm	200 mm	YES	NONE	NONE	
P-2B	124 mm	4.7 M	92 mm	200 mm	YES	NONE	NONE	CEMENT BD. BOTH SIDES
P-2C	124 mm	4.7 M	92 mm	200 mm	YES	NONE	NONE	ABUSE RESISTANT ONE SIDE
P-2D	124 mm	4.7 M	92 mm	200 mm	YES	1-HR	U448	GWB. ONE SIDE
P-2E	124 mm	4.7 M	152 mm	200 mm	YES	1-HR	U448	GWB. ONE SIDE
P-2F	124 mm	4.7 M	92 mm	200 mm	YES	1-HR	NONE	CEMENT BD. BOTH SIDES

TYPE	PART'N. WIDTH	MAX. HEIGHT	STUD SIZE
P-3	124 mm	4.7 M	92 m
P-3A	124 mm	4.7 M	92 m
P-3B	124 mm	4.7 M	92 m
P-3C	124 mm	4.7	92 m
P-3D	124 mm	4.7 M	92 m
P-3E	124 mm	4.7 M	92 m
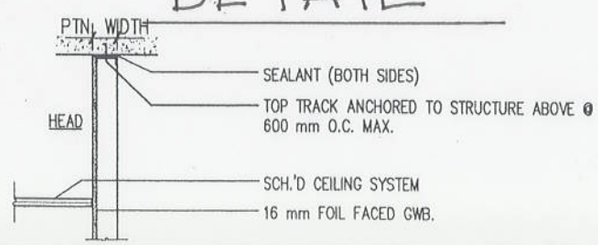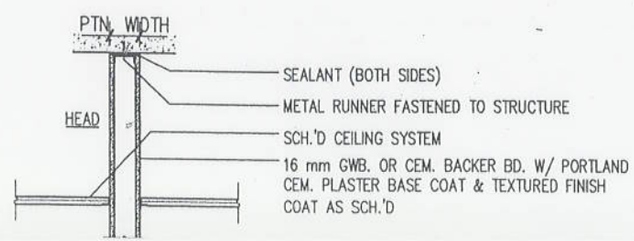
PARTITION P-1C DETAIL