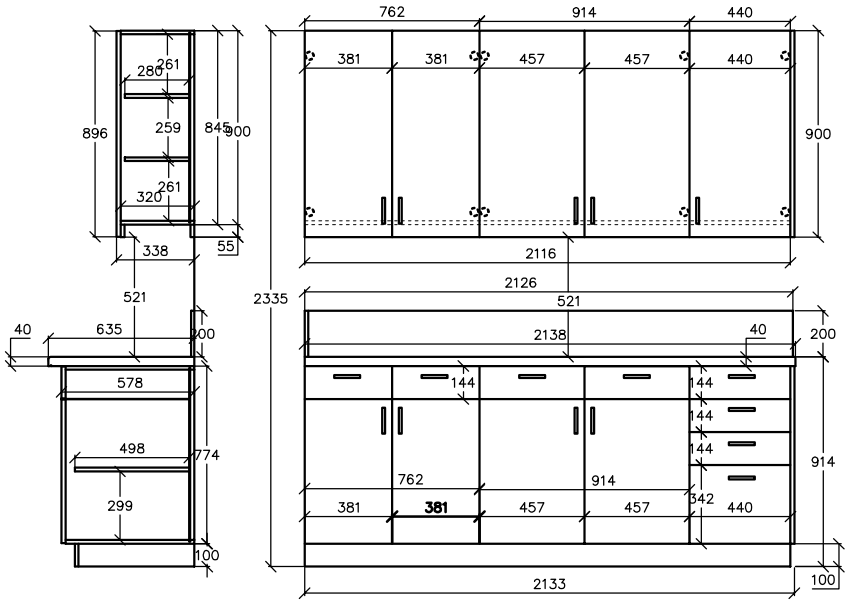

1 Kitchen Cabinets Elevation

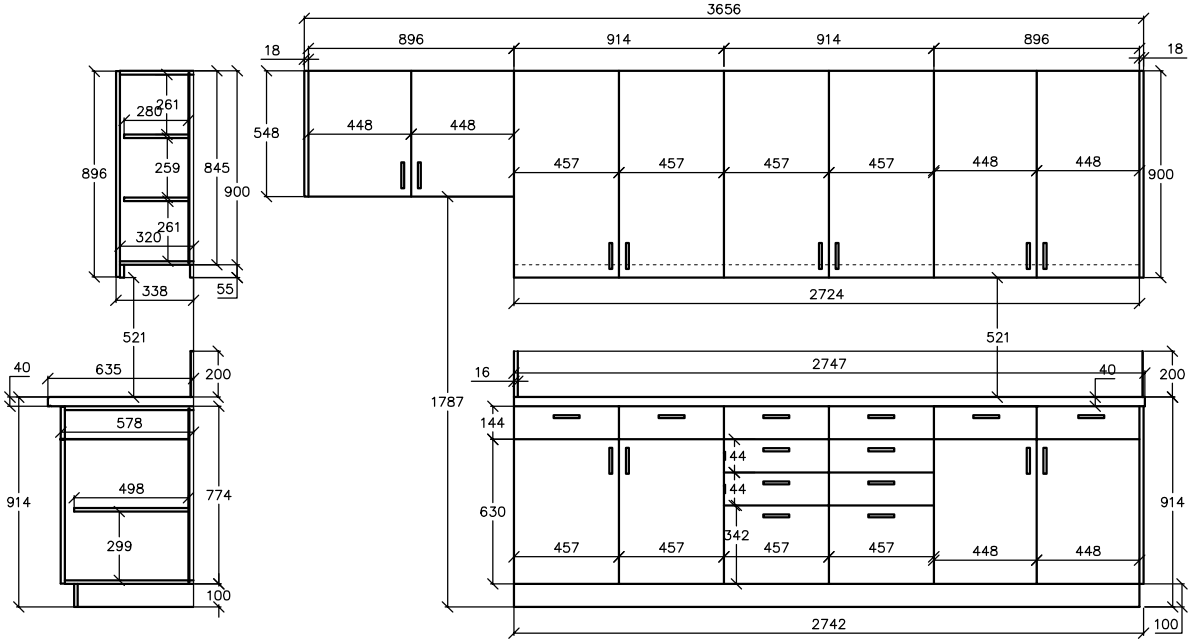

3 Kitchen Cabinets Elevation

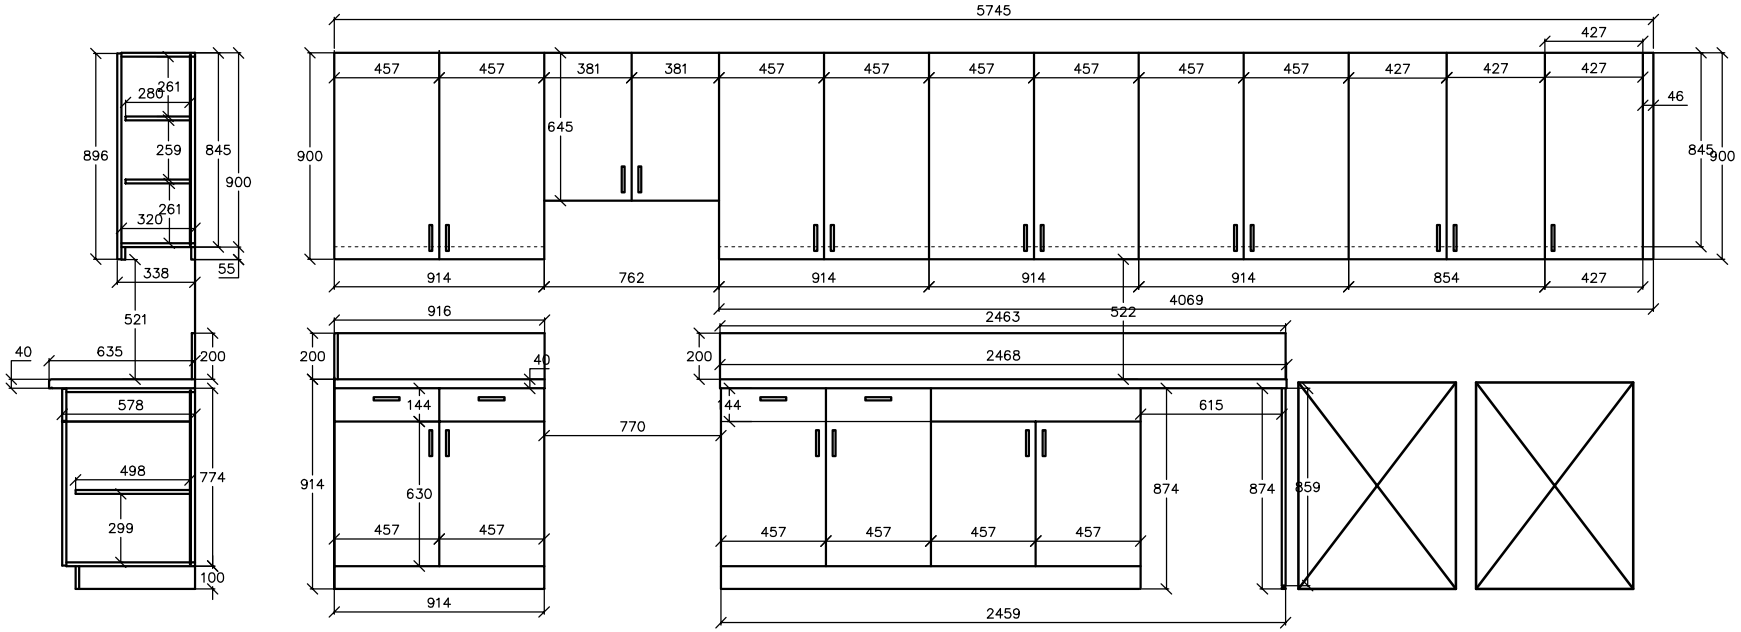

2 Kitchen Cabinets Elevation

Ground floor
Kitchen Cabinets Elevations