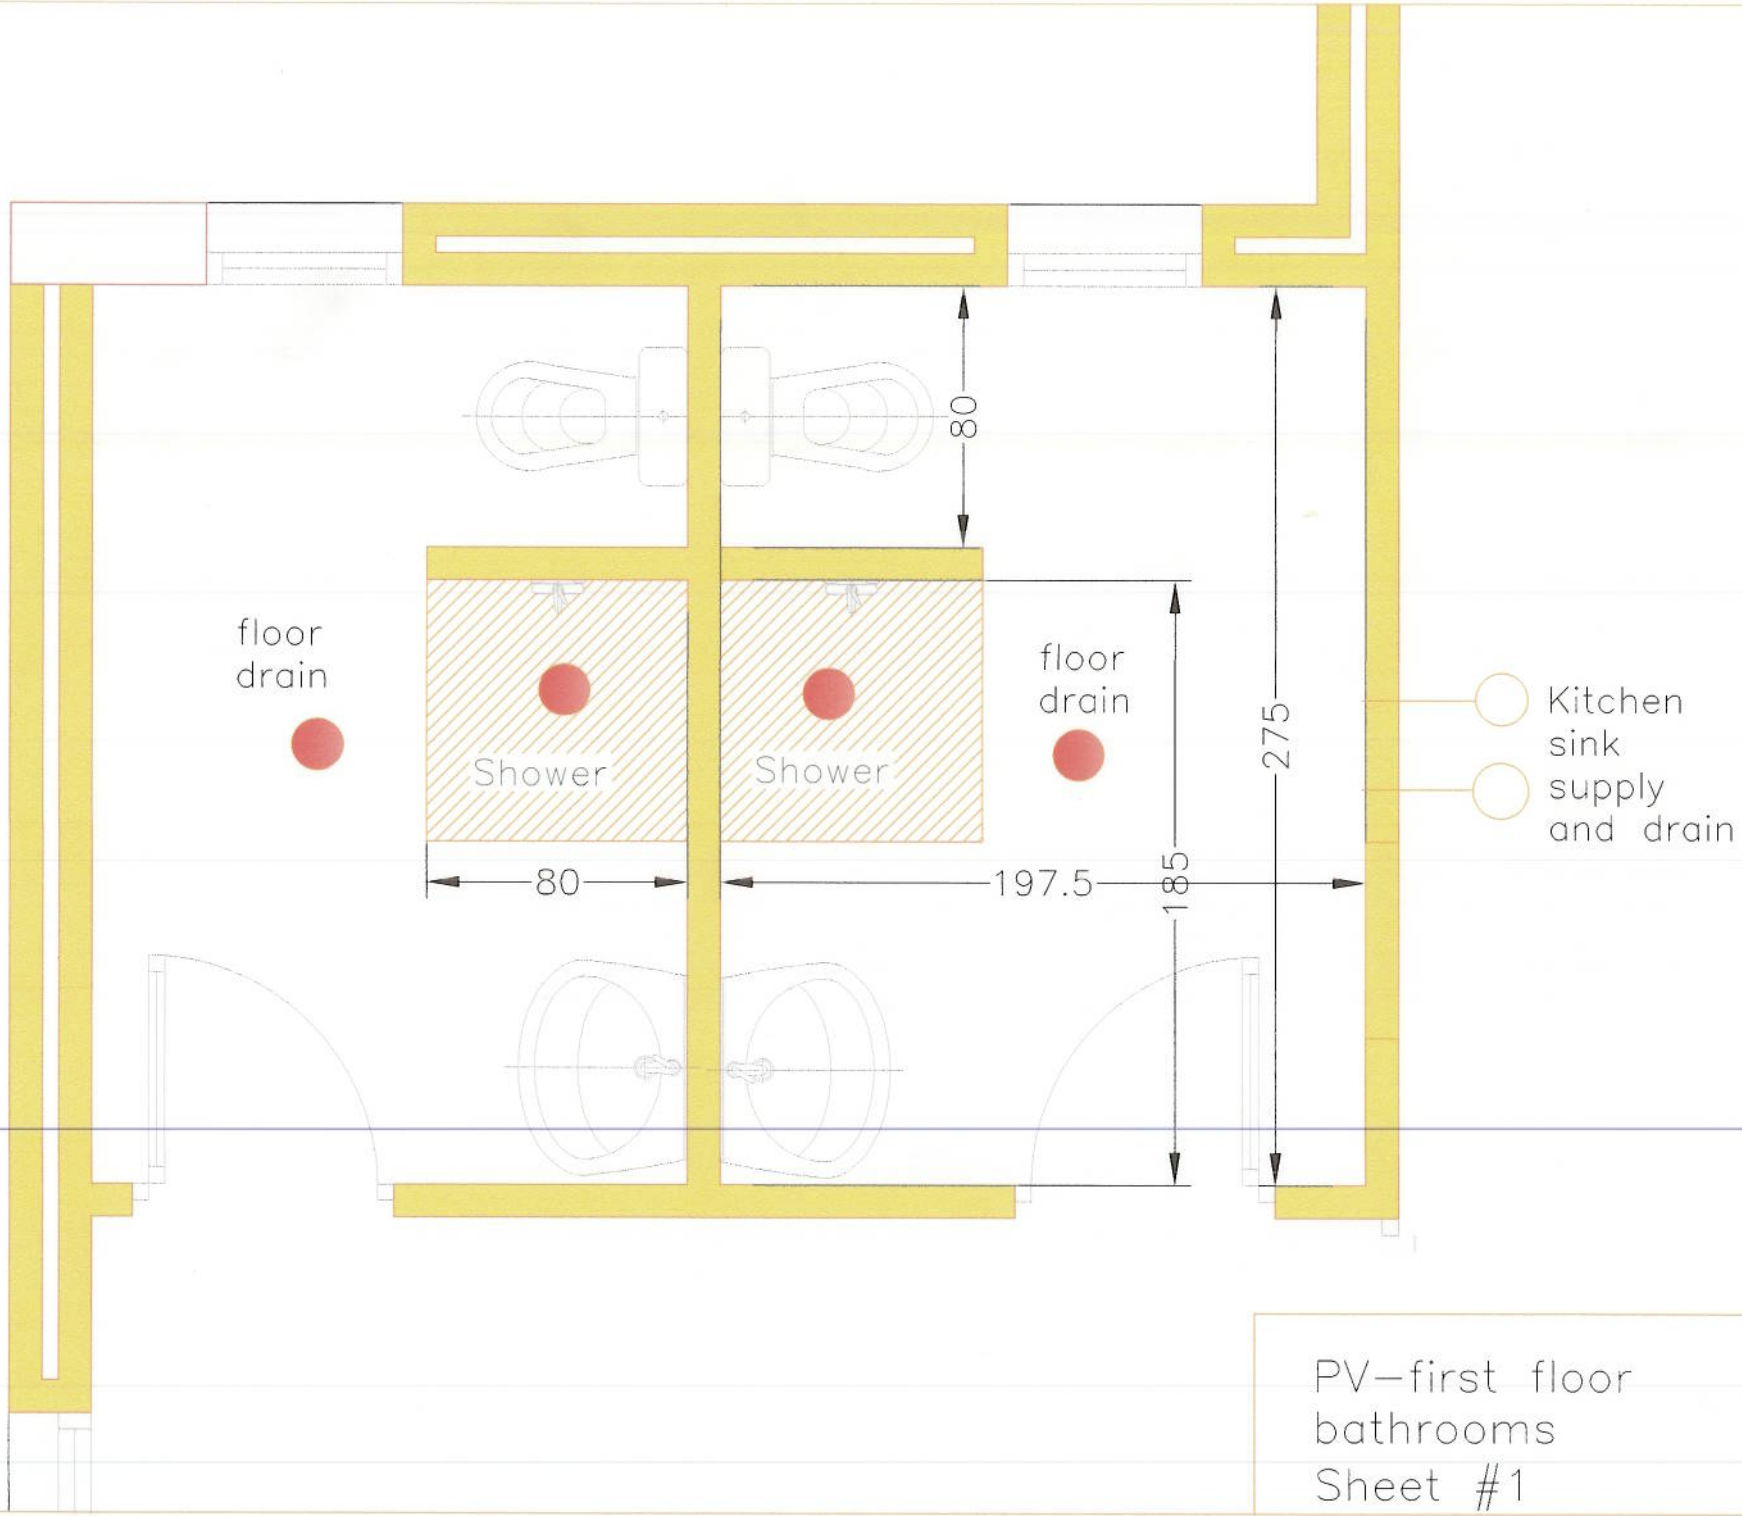

PV–first floor
bathrooms
Sheet #1